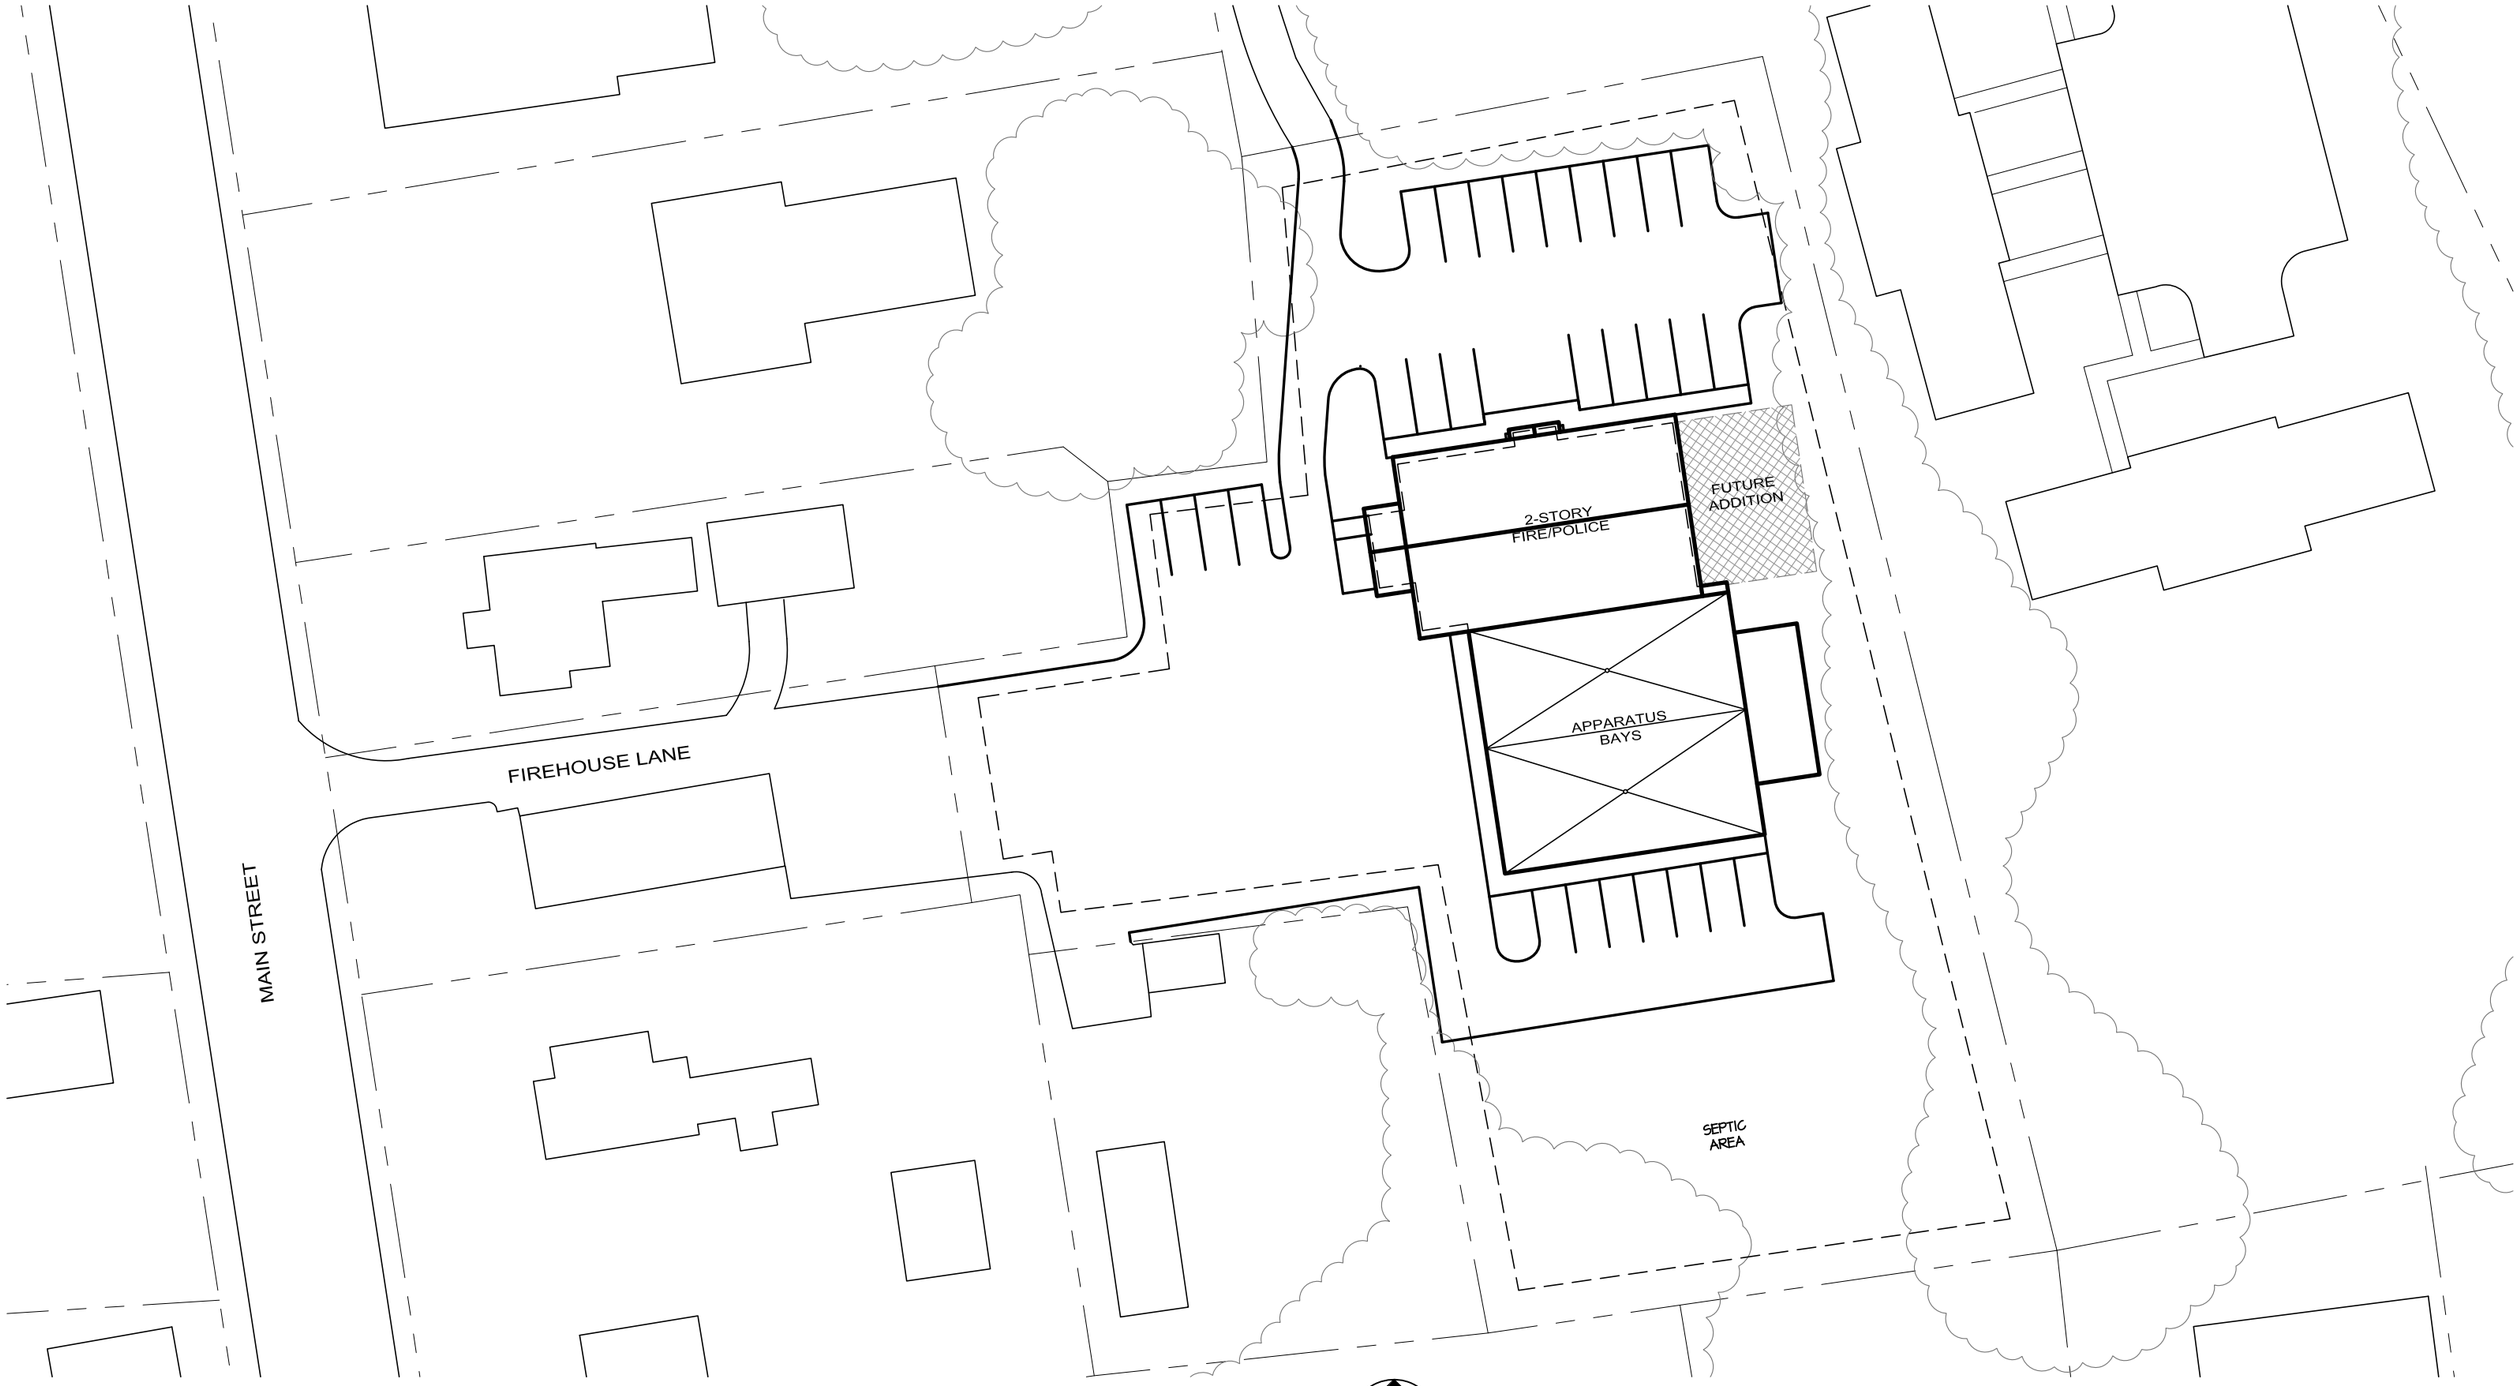

FIRE & POLICE - EXISTING SITE OPTION #1 - SITE PLAN

TOWN OF NORWICH, VERMONT

03.25.2014

BreadLoaf
Architects
Planners
Builders

GROUND FLOOR

OPTION #1 SUMMARY:

BUILDING FOOTPRINT: 8,784 SF
TOTAL AREA: 11,600 SF
FIRE DEPT AREA: 8,170 SF
POLICE DEPT AREA: 2,240 SF
SHARED AREA: 1,860 SF

SECOND FLOOR

NORTH

0 8' 16' 32'

SCALE: 1/16" = 1'-0"

FIRE & POLICE - EXISTING SITE OPTION #1 - FLOOR PLAN

TOWN OF NORWICH, VERMONT

03.25.2014

BreadLoaf Architects Planners Builders

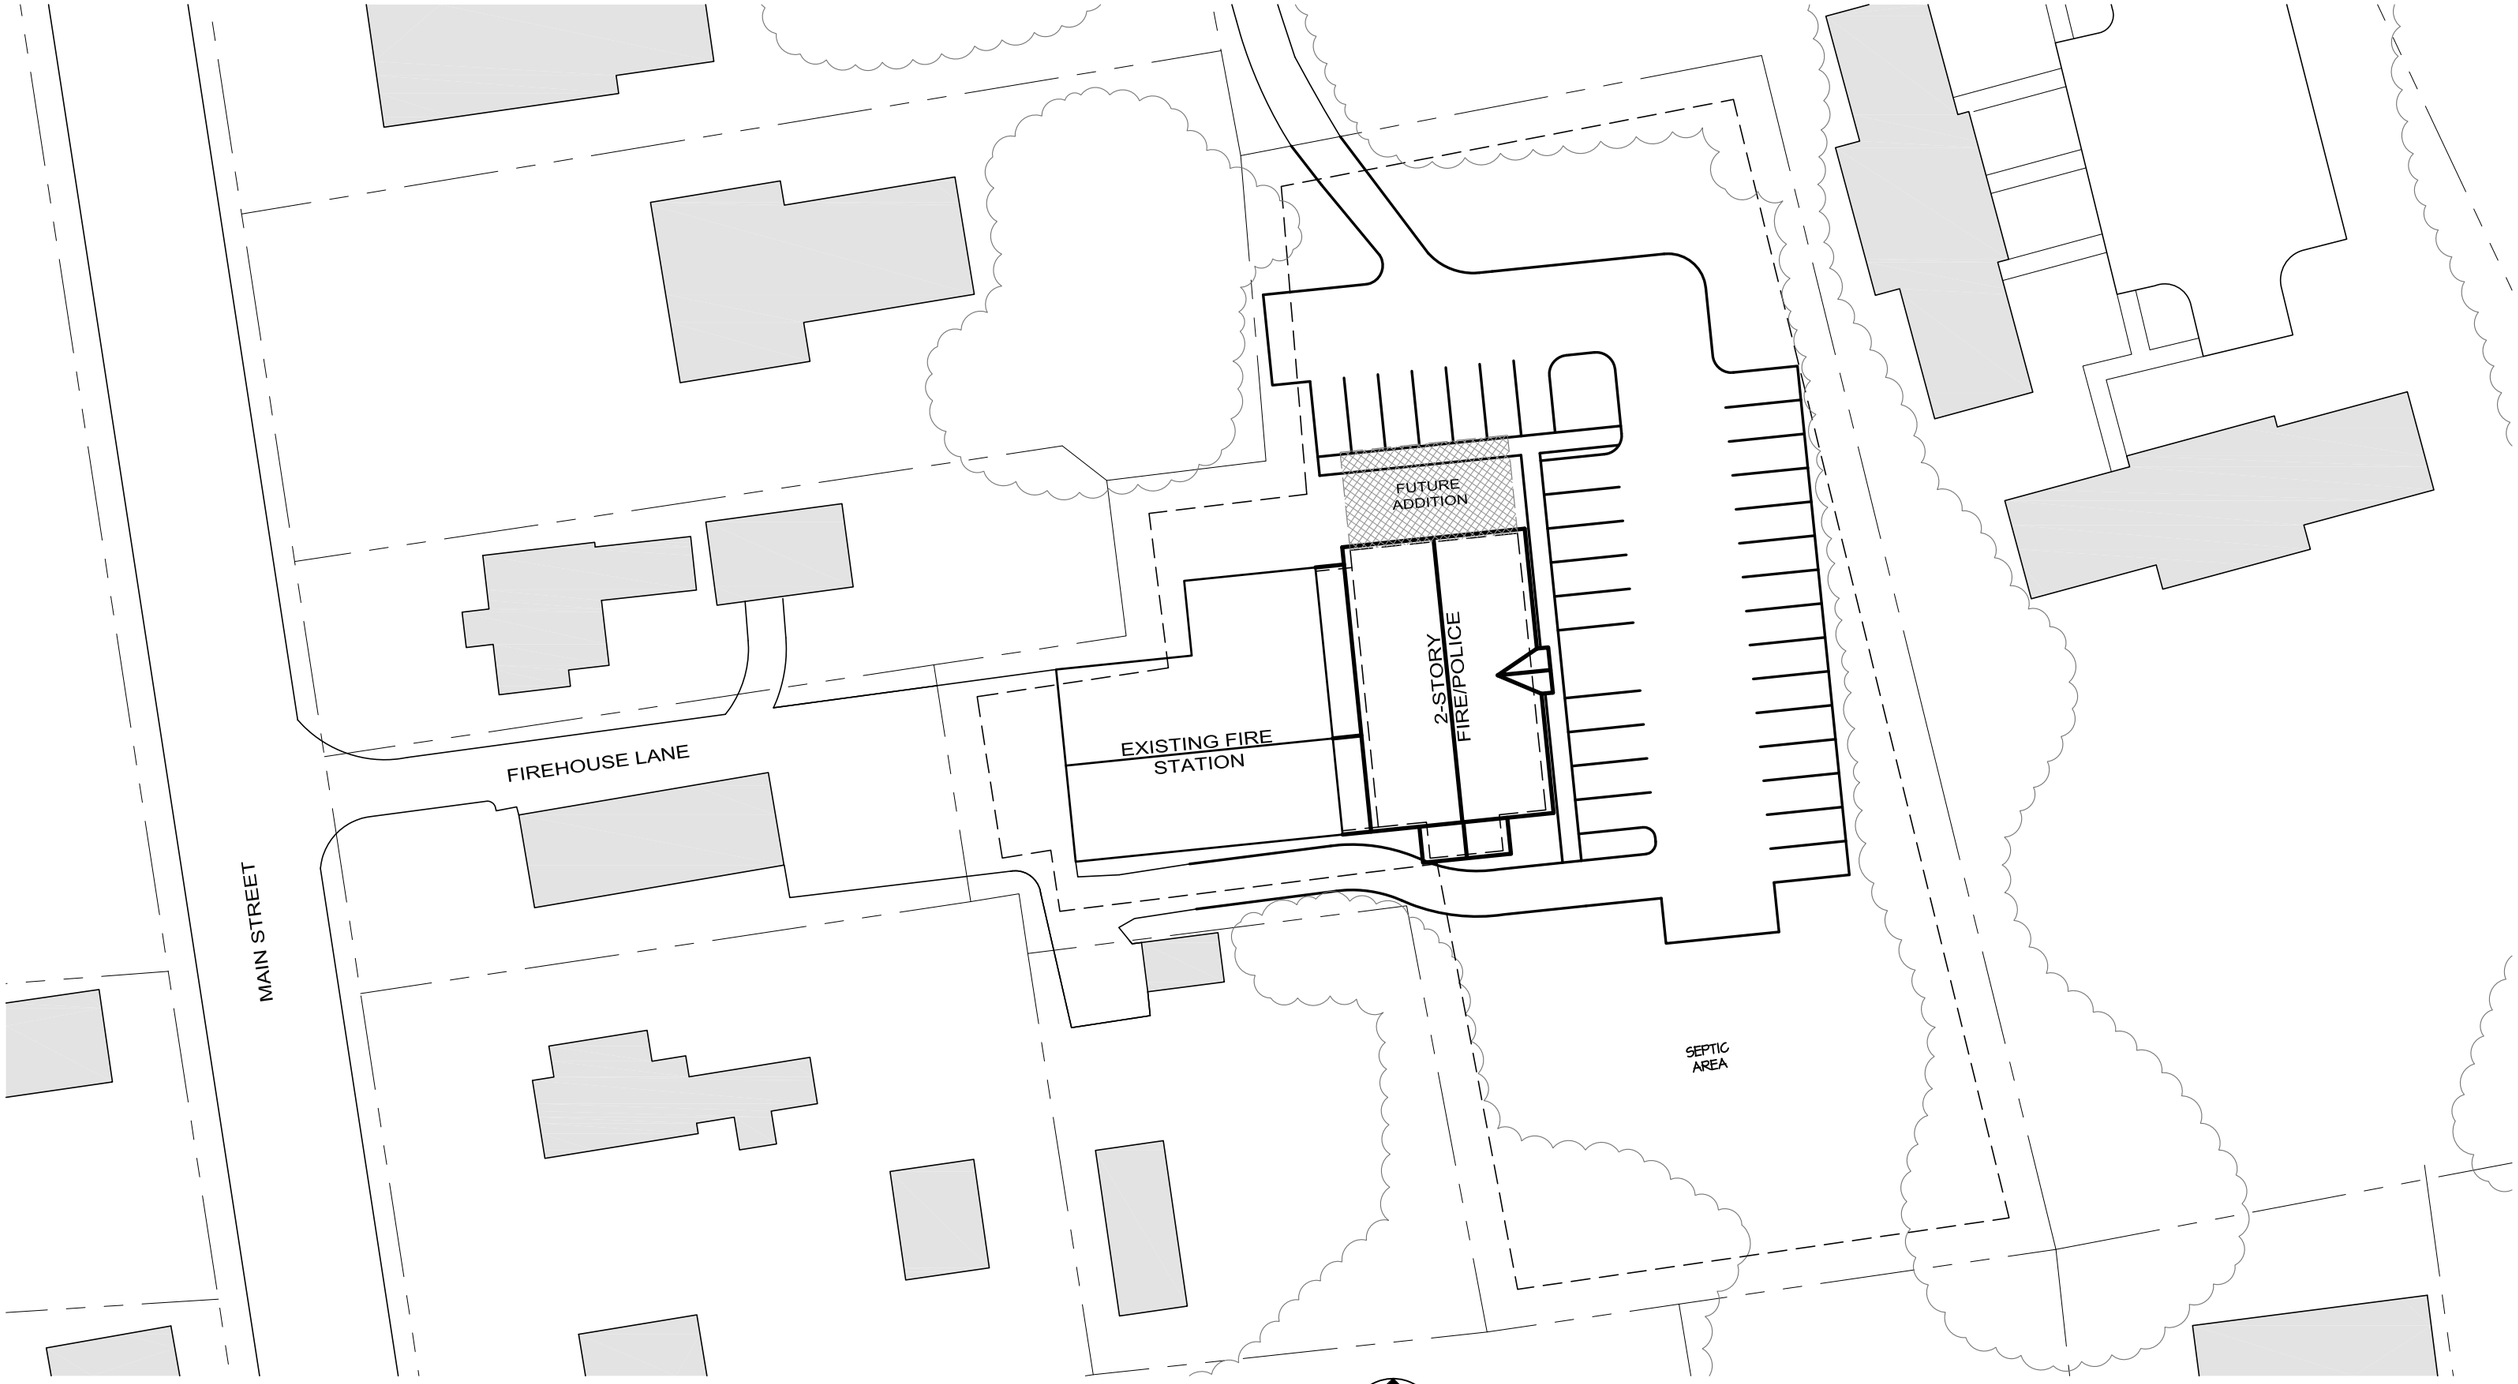

NORTH

0 20' 40' 80'

SCALE: 1" = 40'-0"

FIRE & POLICE - EXISTING SITE OPTION #4B - SITE PLAN

TOWN OF NORWICH, VERMONT

03.25.2014

BreadLoaf Architects Planners Builders

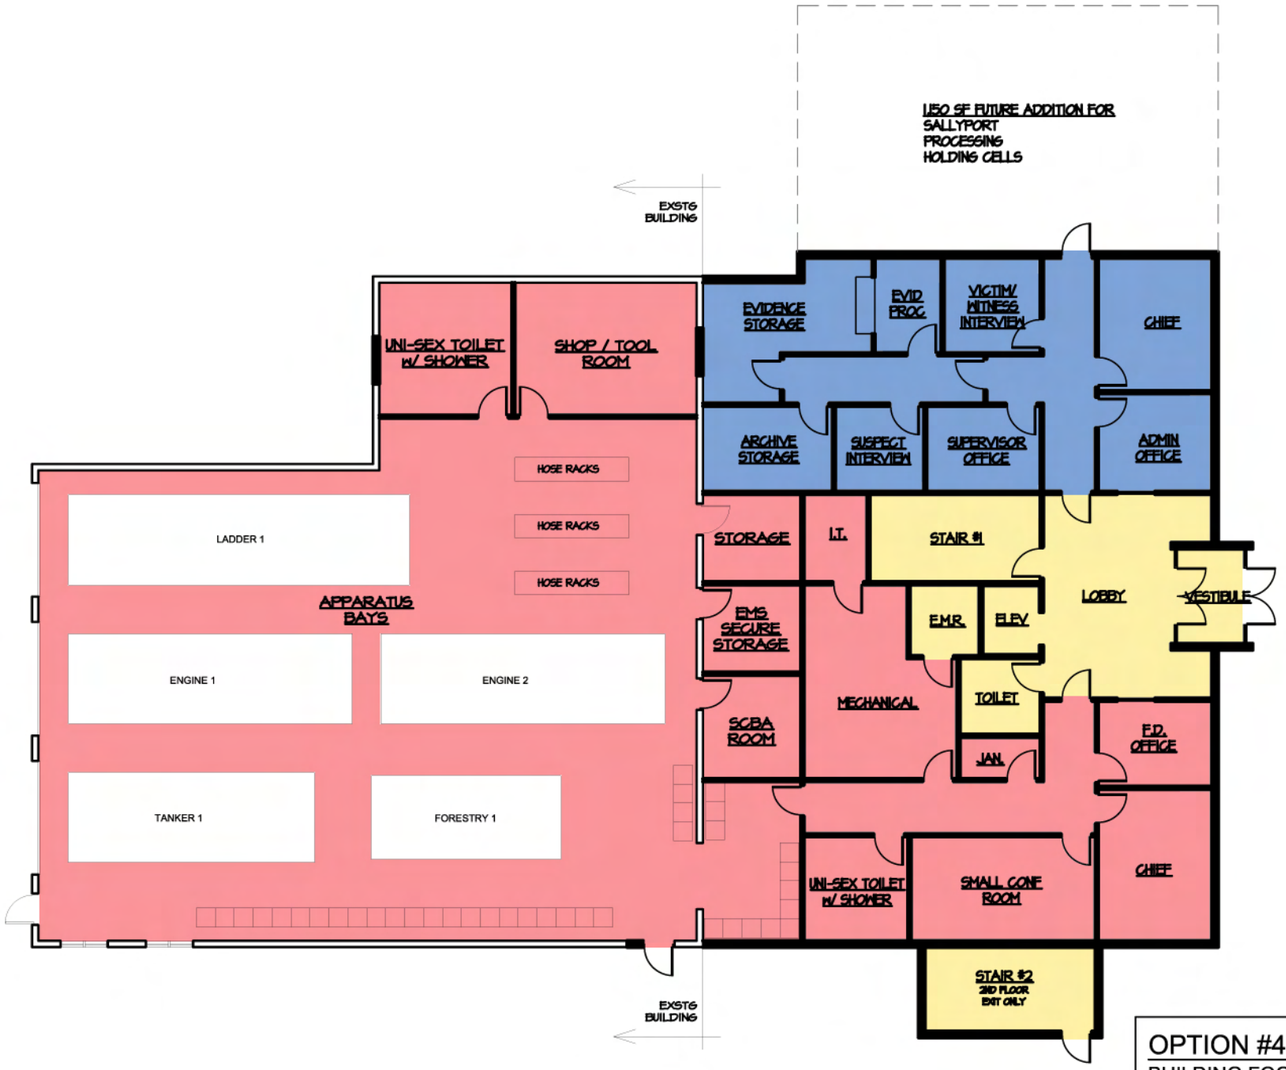

GROUND FLOOR

OPTION #4B SUMMARY:

BUILDING FOOTPRINT: 8,500 SF
TOTAL AREA: 11,950 SF
FIRE DEPT AREA: 7,290 SF
POLICE DEPT AREA: 2,560 SF
SHARED AREA: 2,100 SF

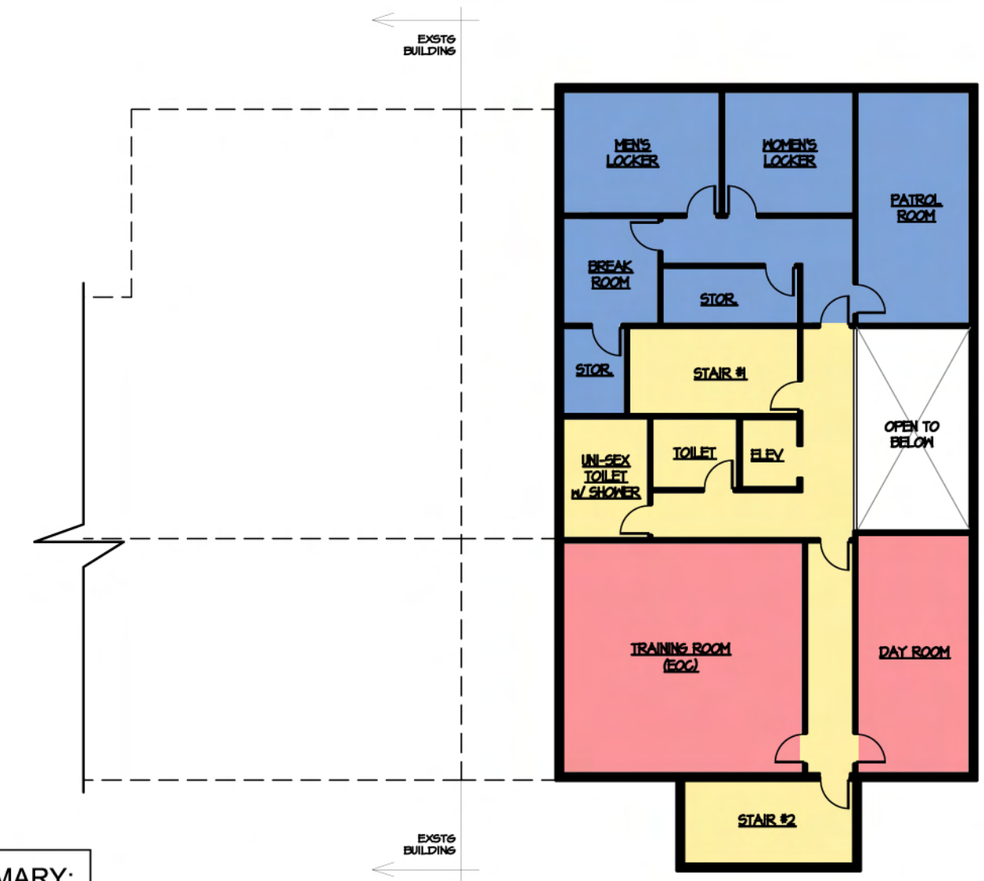

SECOND FLOOR

NORTH

0 8' 16' 32'

SCALE: 1/16" = 1'-0"

FIRE & POLICE - EXISTING SITE OPTION #4B - FLOOR PLAN

TOWN OF NORWICH, VERMONT

03.25.2014

BreadLoaf Architects Planners Builders

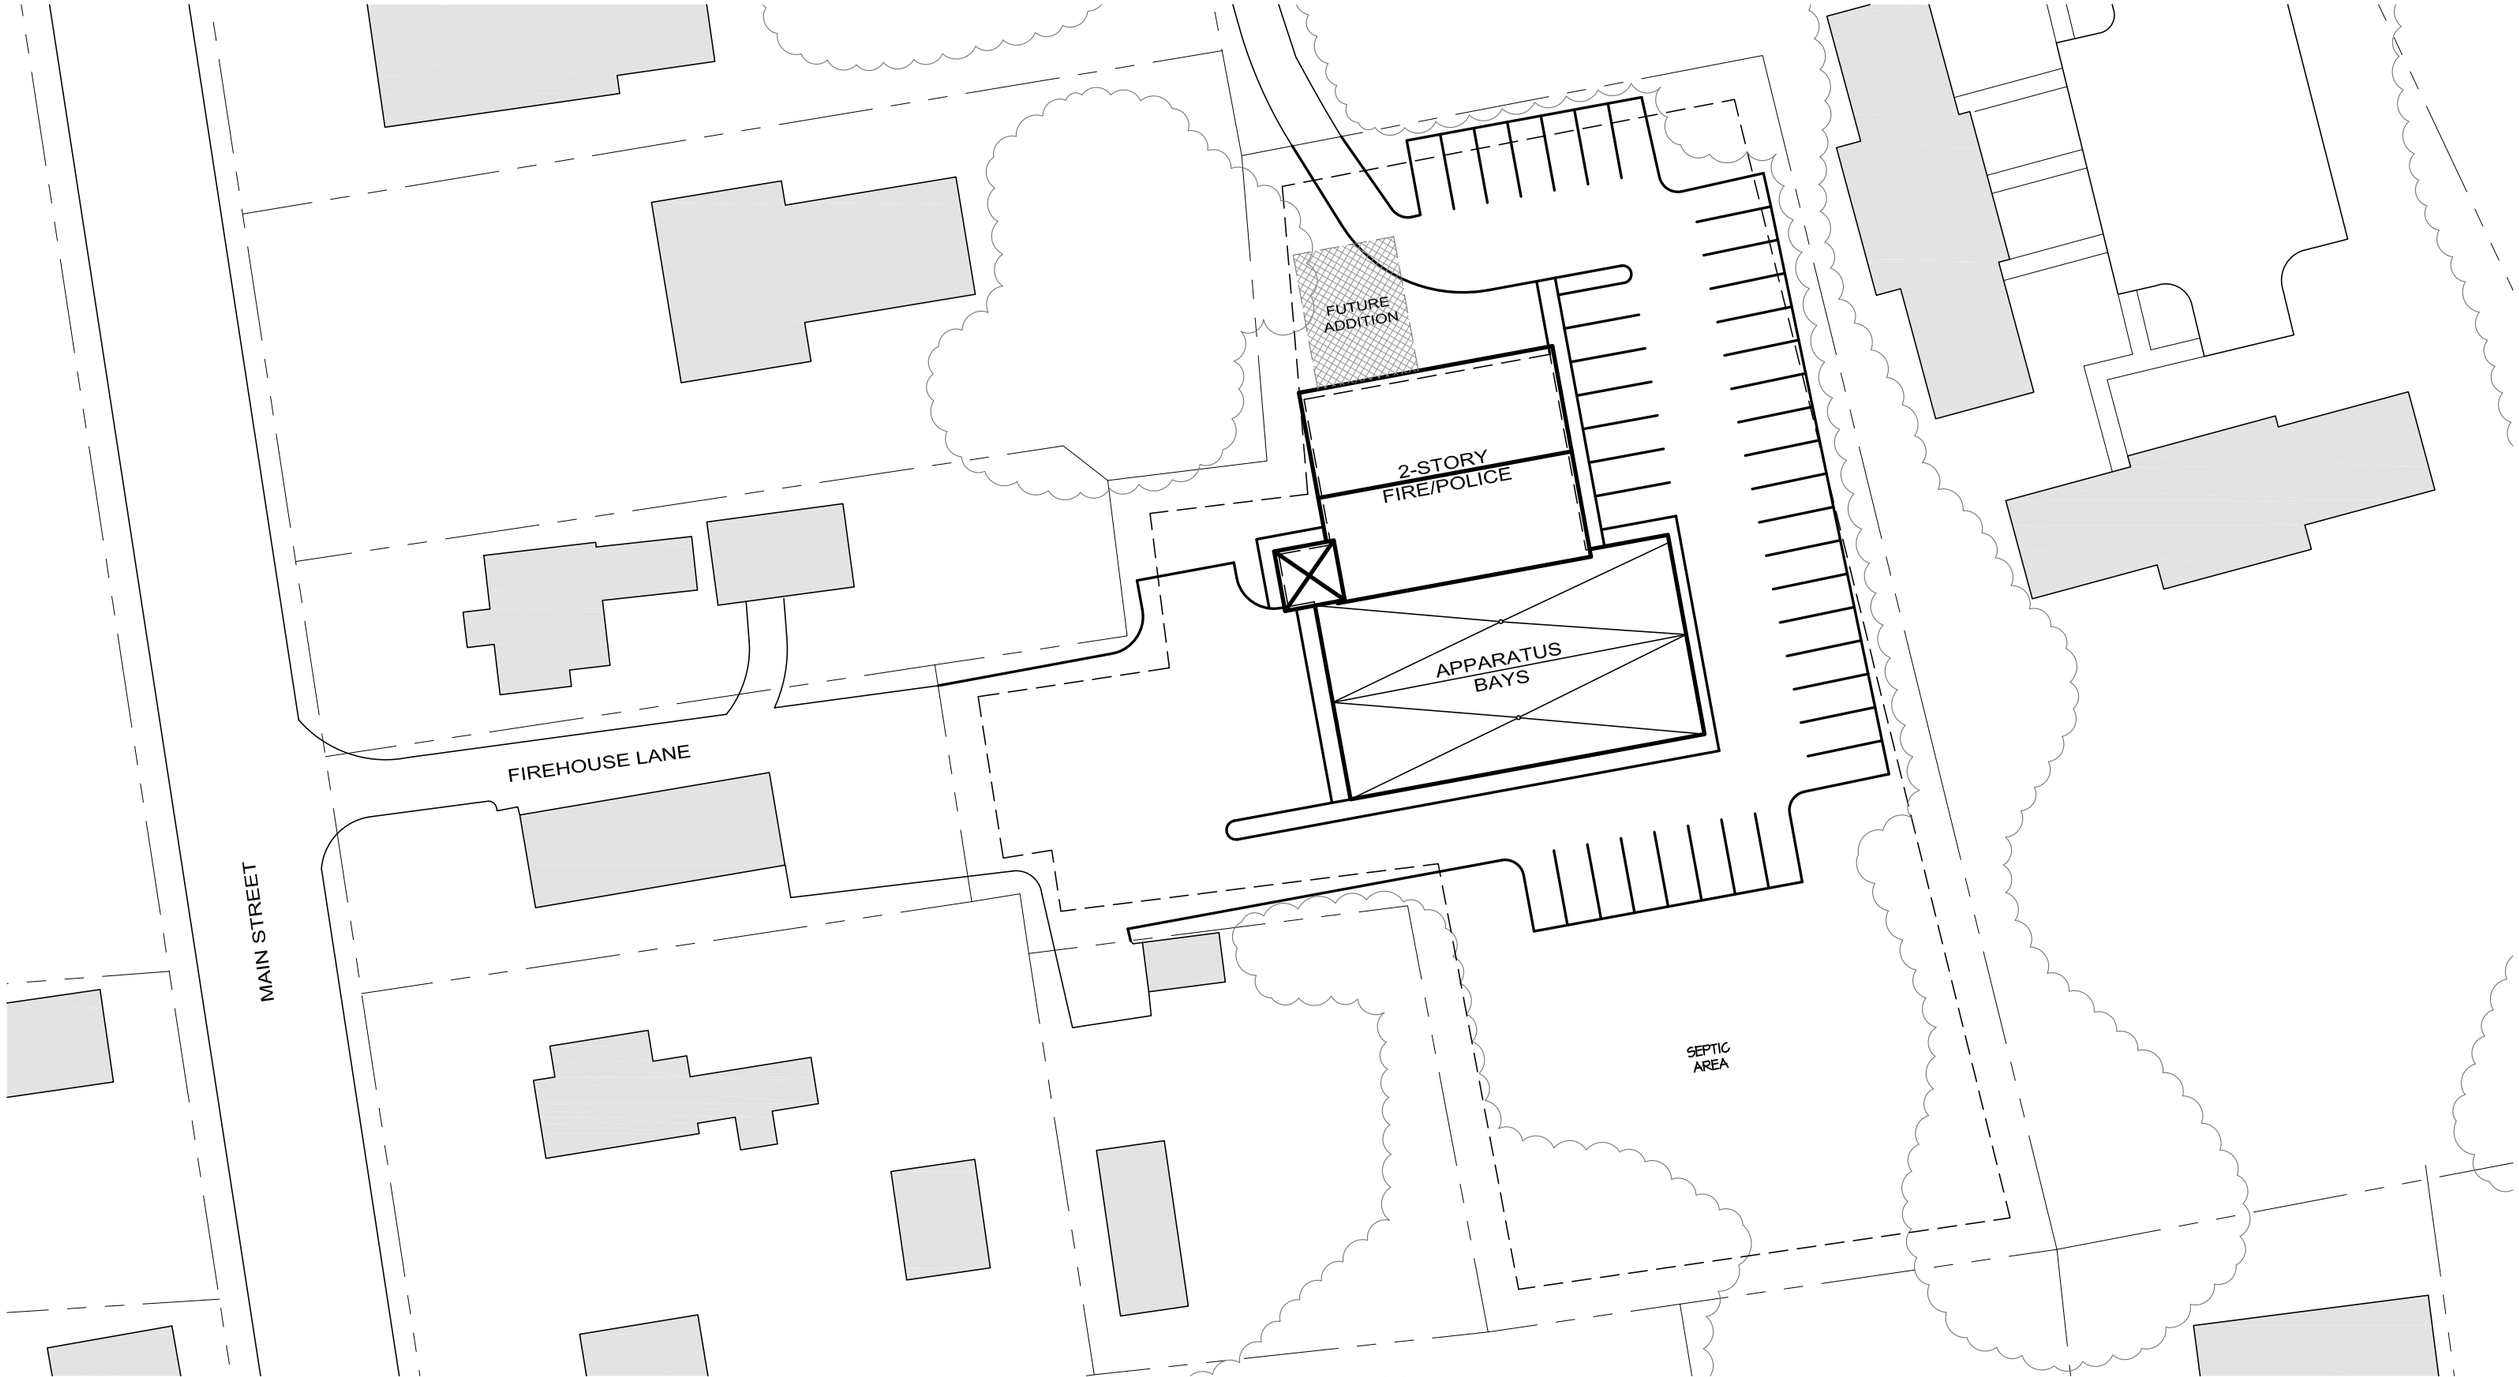

NORTH

0 20' 40' 80'

SCALE: 1" = 40'-0"

FIRE & POLICE - EXISTING SITE OPTION #5 - SITE PLAN

TOWN OF NORWICH, VERMONT

03.25.2014

BreadLoaf Architects Planners Builders

GROUND FLOOR

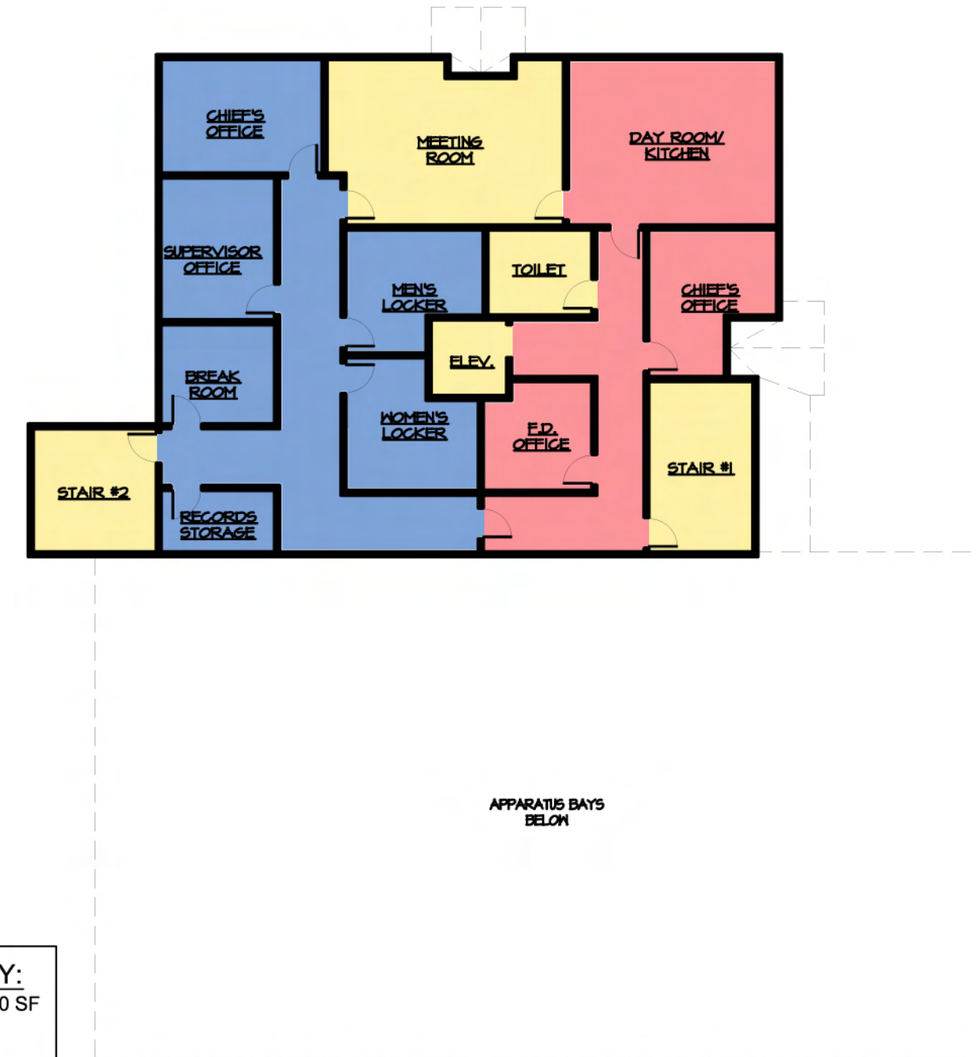

SECOND FLOOR

OPTION #5 SUMMARY:

BUILDING FOOTPRINT: 8,660 SF
TOTAL AREA: 11,820 SF
FIRE DEPT AREA: 7,490 SF
POLICE DEPT AREA: 2,970 SF
SHARED AREA: 1,790 SF

NORTH

0 8' 16' 32'

SCALE: 1/16" = 1'-0"

FIRE & POLICE - EXISTING SITE OPTION #5 - FLOOR PLAN

TOWN OF NORWICH, VERMONT

03.25.2014

BreadLoaf Architects Planners Builders

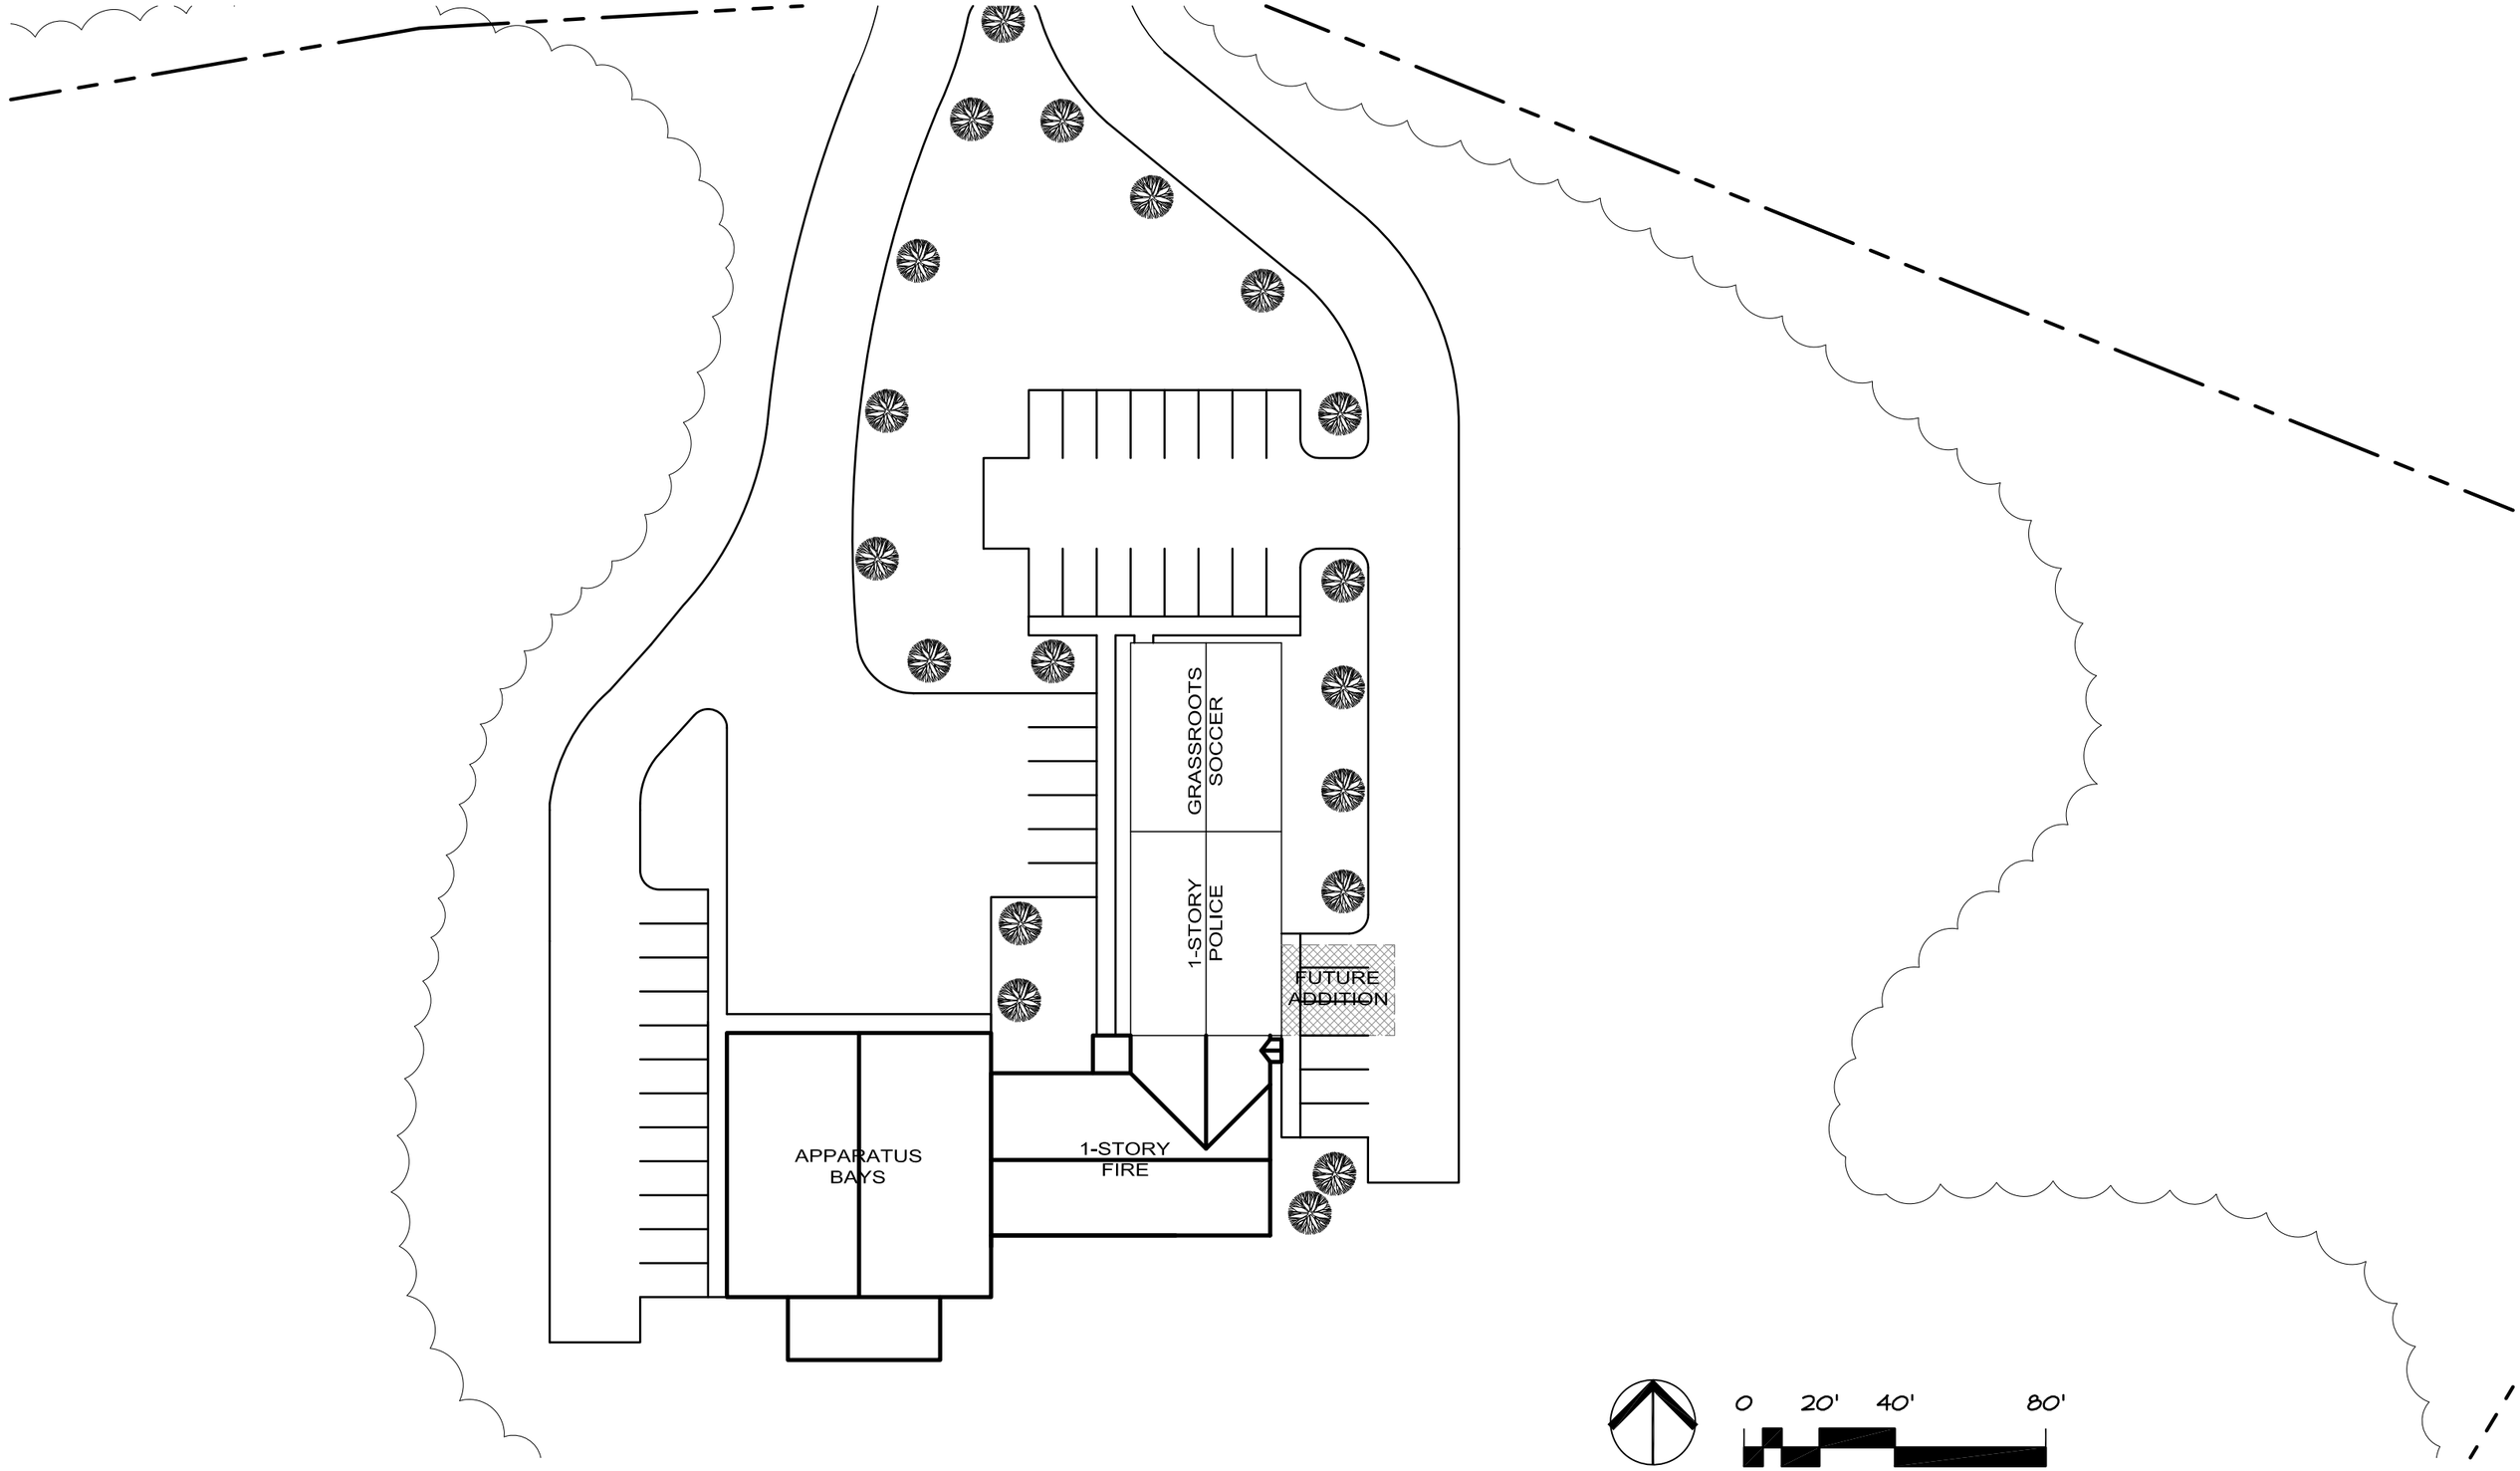

FIRE & POLICE - ABC DAIRY SITE OPTION #1 - SITE PLAN

TOWN OF NORWICH, VERMONT

03.25.2014

BreadLoaf Architects Planners Builders

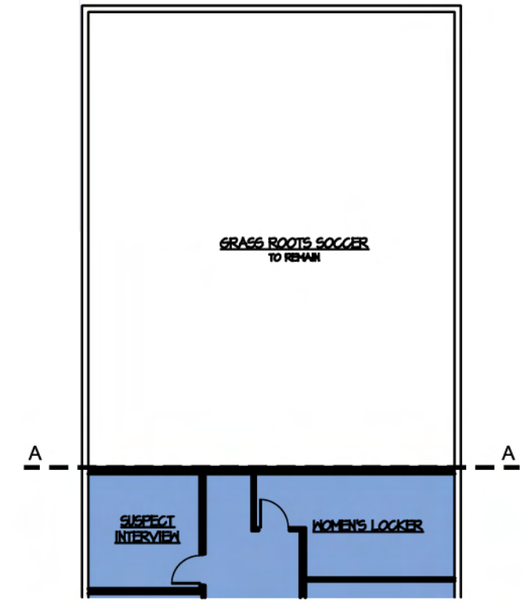

OPTION #1 SUMMARY:

BUILDING FOOTPRINT: 13,100 SF
FIRE DEPT AREA: 7,928 SF
POLICE DEPT AREA: 2,360 SF
SHARED AREA: 862 SF
GRASS ROOTS SOCCER: 1,950 SF

NORTH

0 8' 16' 32'

SCALE: 1/16" = 1'-0"

FIRE & POLICE - ABC DAIRY SITE OPTION #1 - FLOOR PLAN

TOWN OF NORWICH, VERMONT

03.25.2014

BreadLoaf Architects Planners Builders

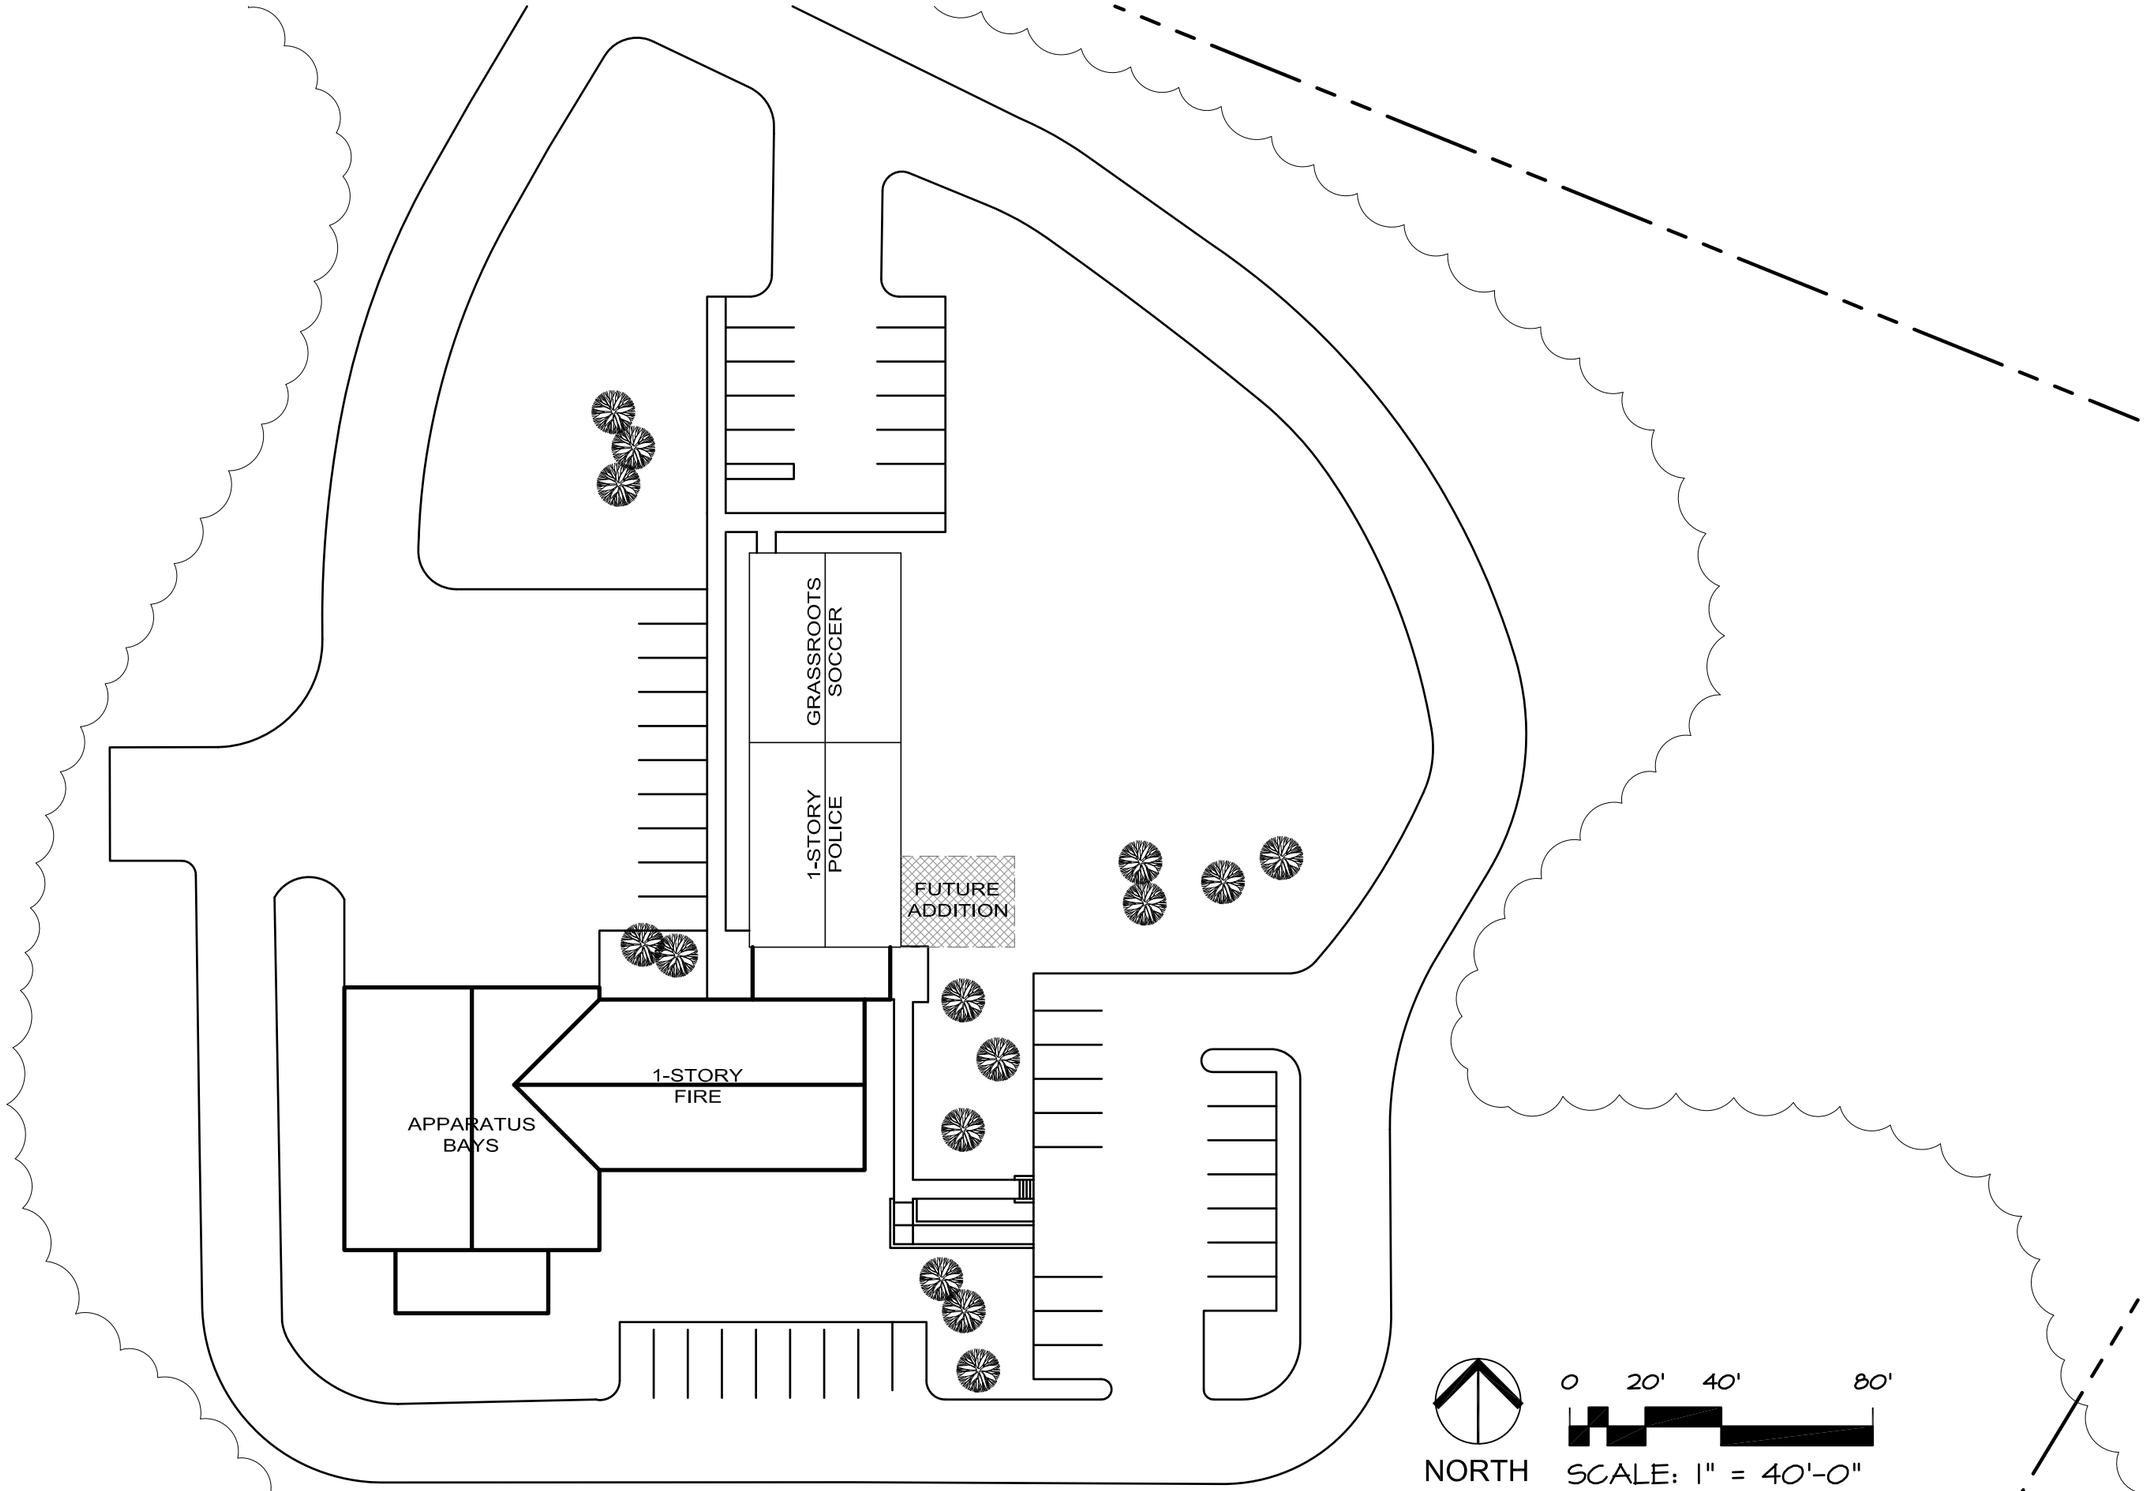

FIRE & POLICE - ABC DAIRY SITE OPTION #2 - SITE PLAN

TOWN OF NORWICH, VERMONT

03.25.2014

BreadLoaf Architects Planners Builders

OPTION #2 SUMMARY:

BUILDING FOOTPRINT: 13,118 SF
FIRE DEPT AREA: 8,445 SF
POLICE DEPT AREA: 2,209 SF
SHARED AREA: 567 SF
GRASS ROOTS SOCCER: 1,950 SF

FIRE & POLICE - ABC DAIRY SITE OPTION #2 - FLOOR PLAN

TOWN OF NORWICH, VERMONT

03.25.2014

BreadLoaf Architects Planners Builders

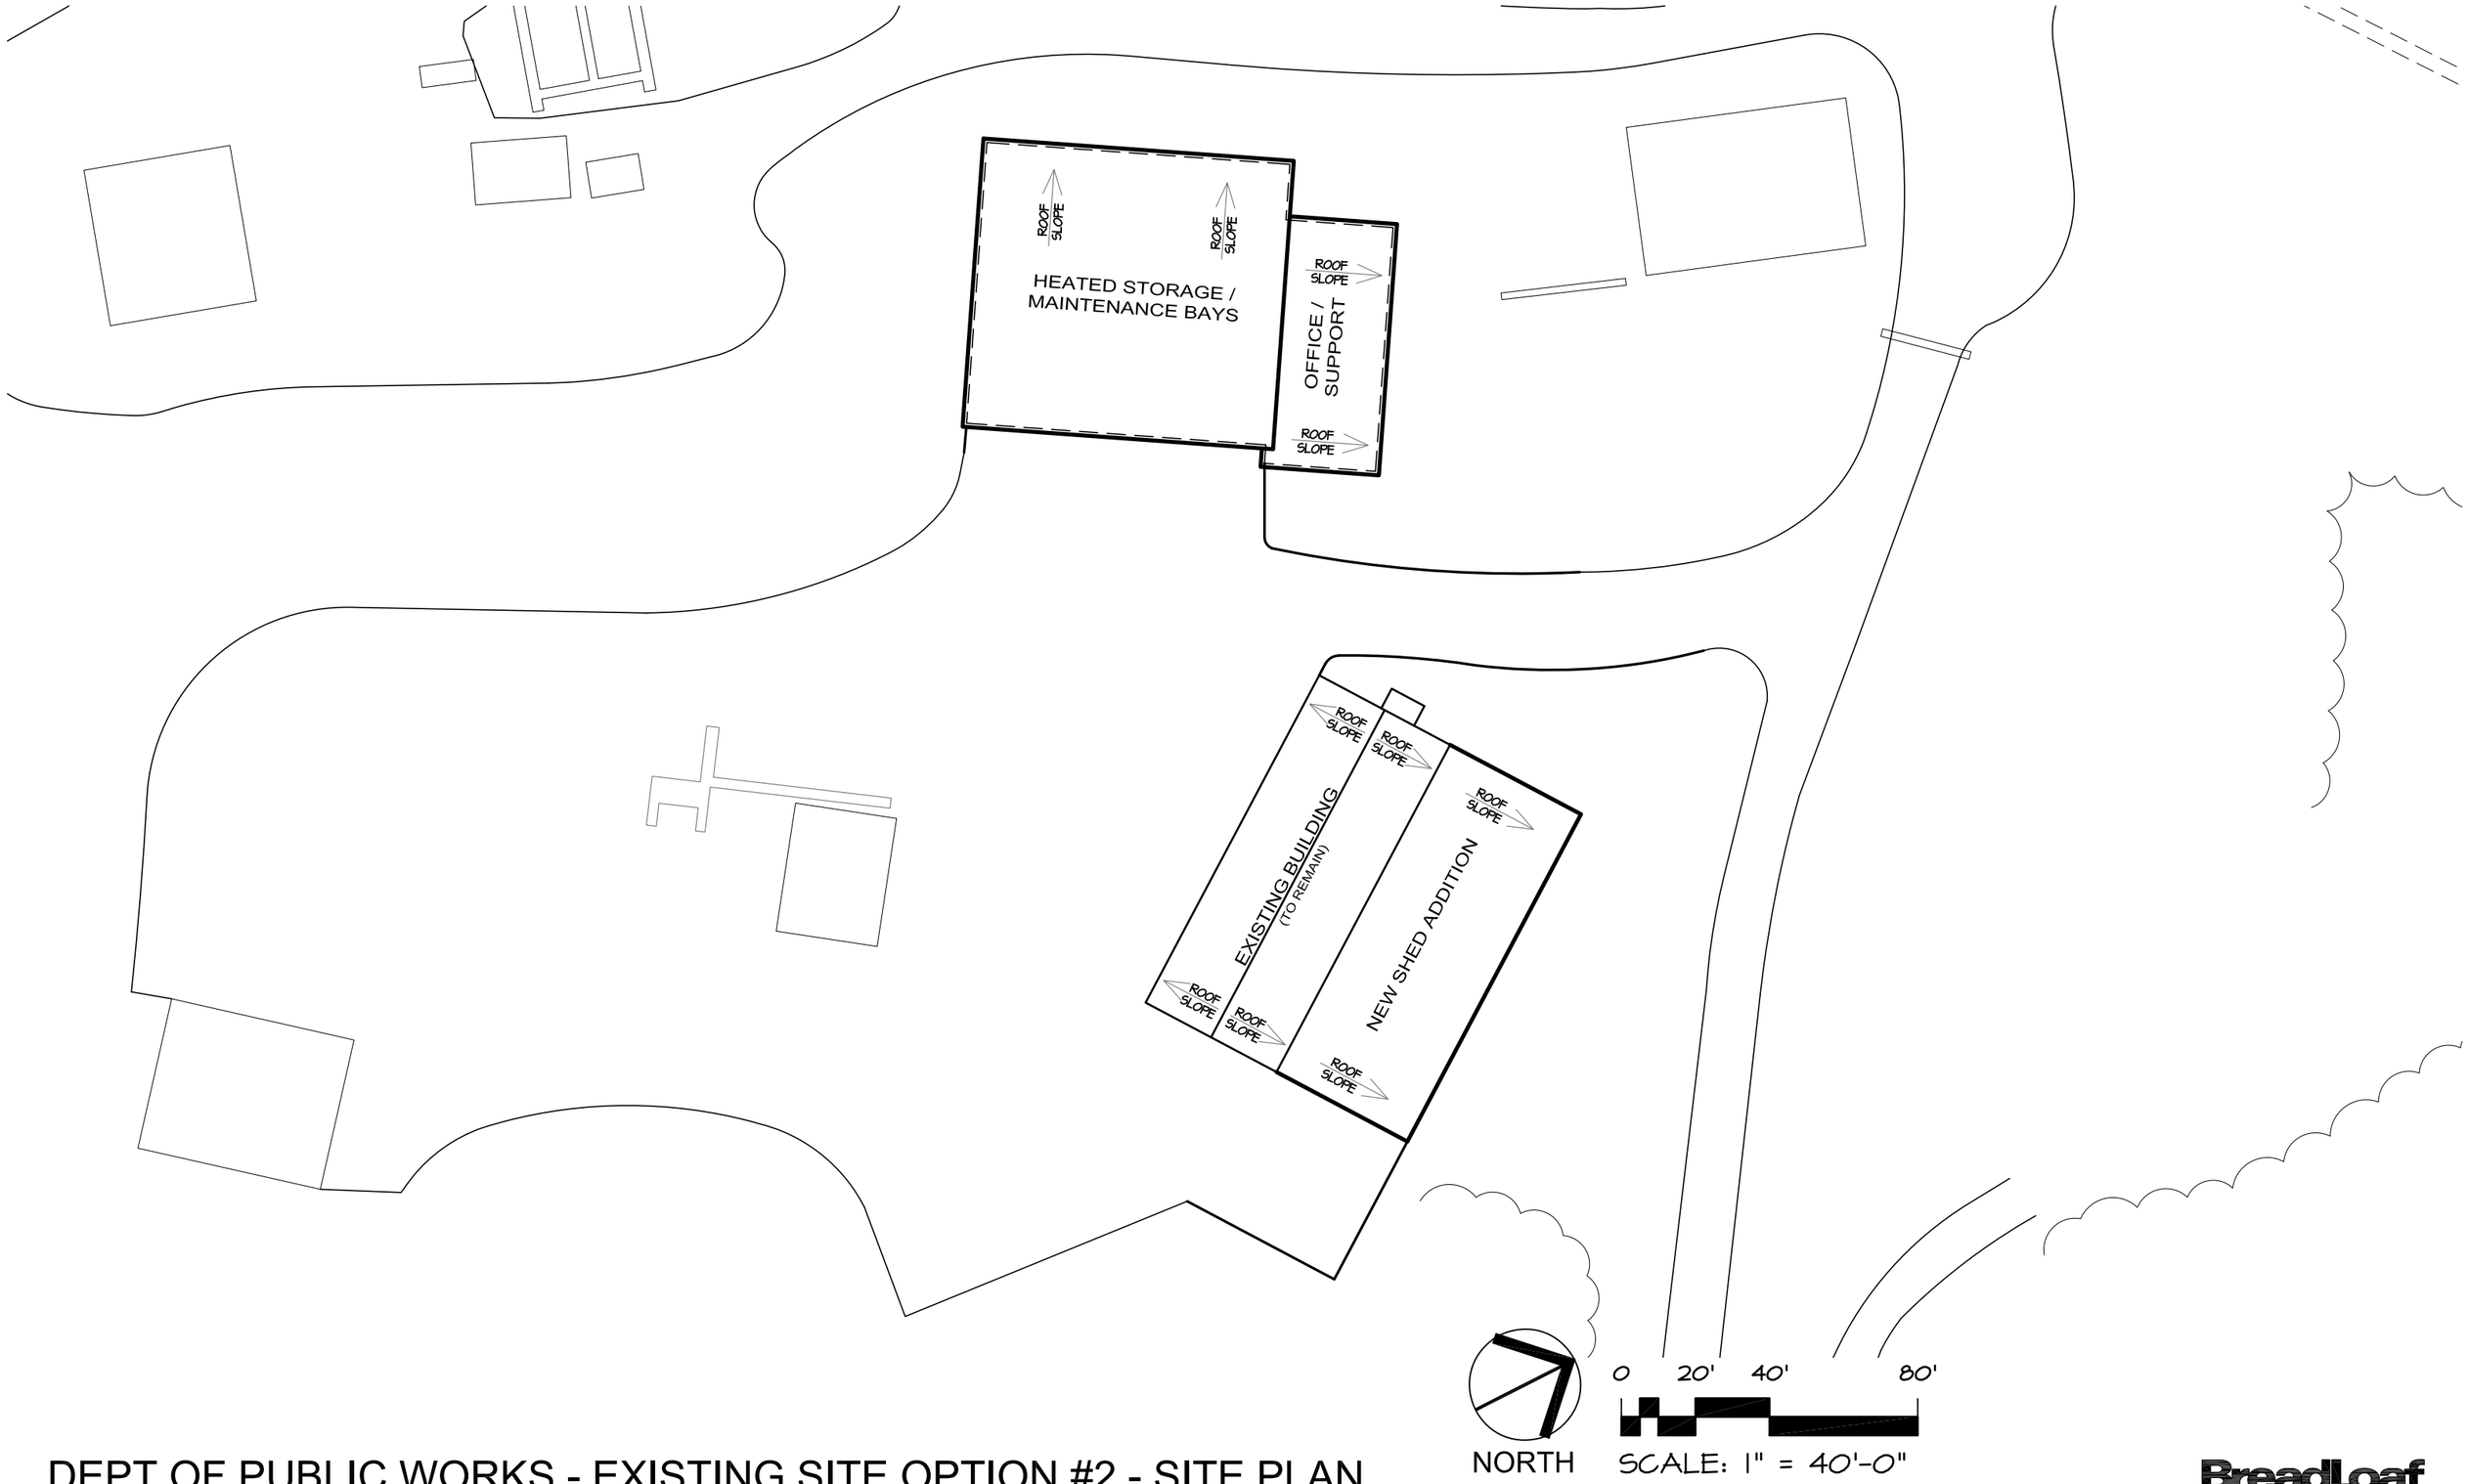

DEPT OF PUBLIC WORKS - EXISTING SITE OPTION #2 - SITE PLAN

TOWN OF NORWICH, VERMONT

03.25.2014

BreadLoaf Architects Planners Builders

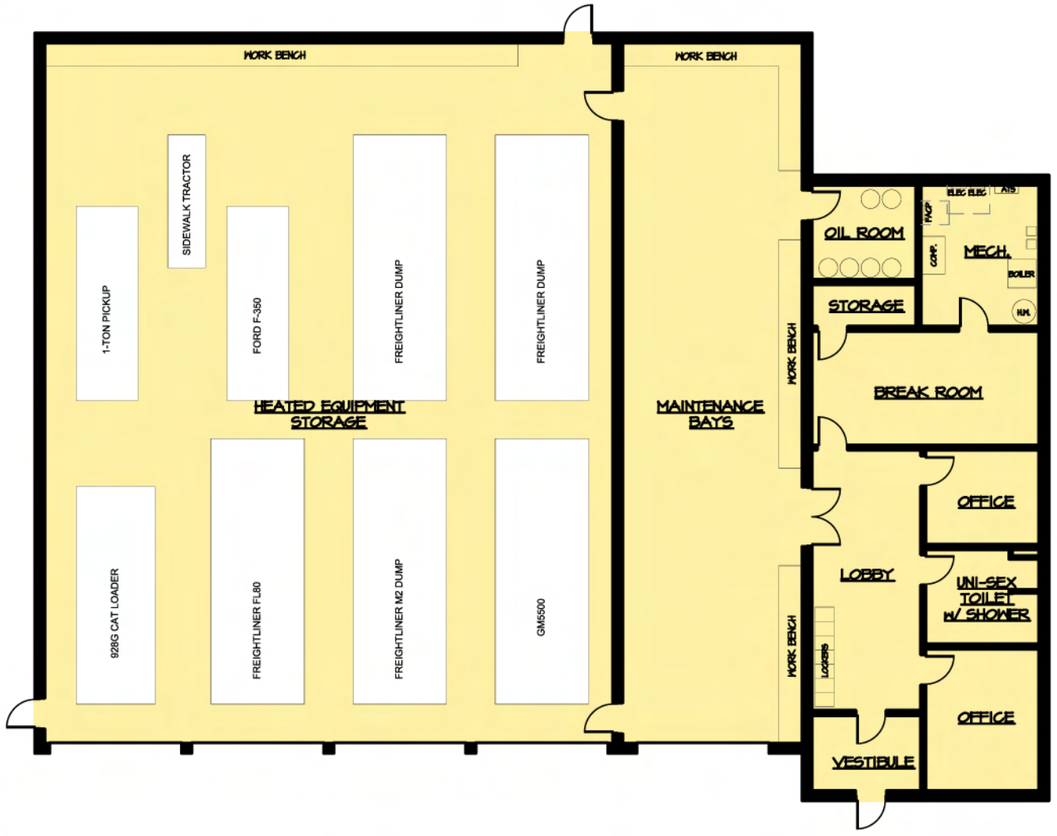

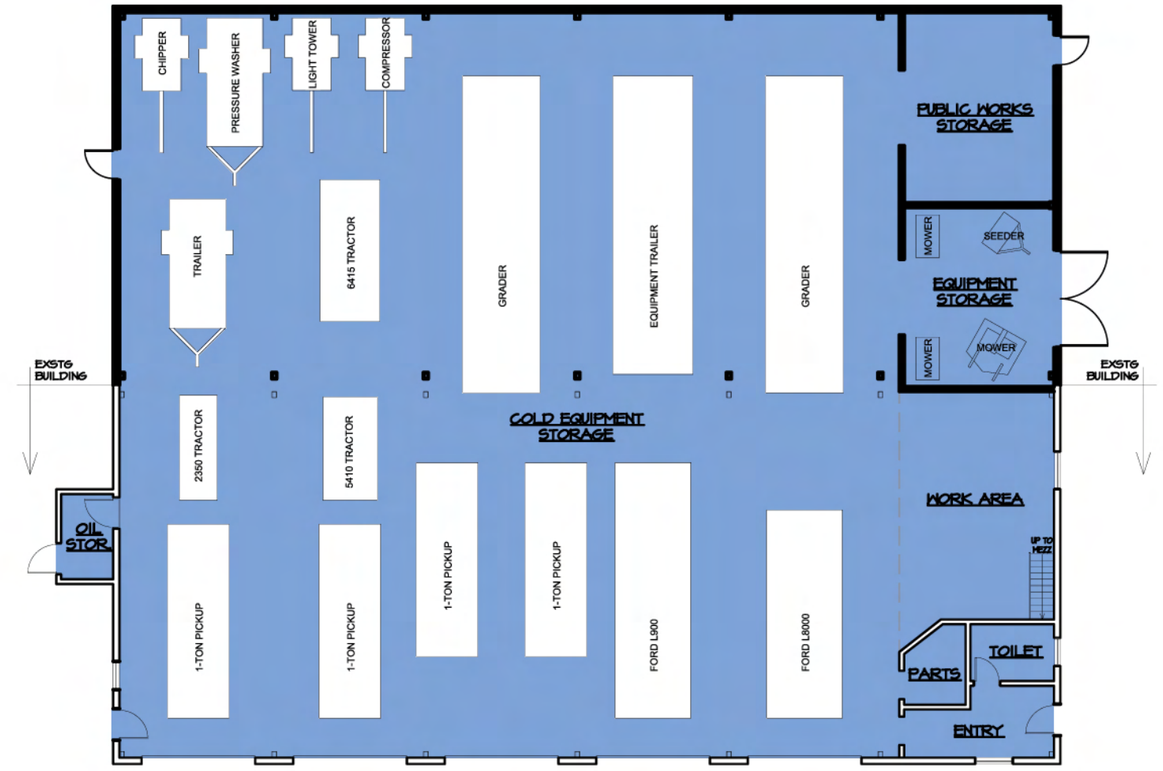

OPTION #2 SUMMARY:

HEATED BUILDING FOOTPRONT: 7,890 SF
COLD BUILDING FOOTPRINT: 8,060 SF

HEATED STORAGE: 4,440 SF
MAINTENANCE: 1,406 SF
OFFICE / SUPPORT: 1,715 SF
COLD STORAGE: 6,475 SF

0 8' 16' 32'

SCALE: 1/16" = 1'-0"

DEPT OF PUBLIC WORKS - EXISTING SITE OPTION #2 - FLOOR PLAN

TOWN OF NORWICH, VERMONT

03.25.2014

BreadLoaf Architects Planners Builders

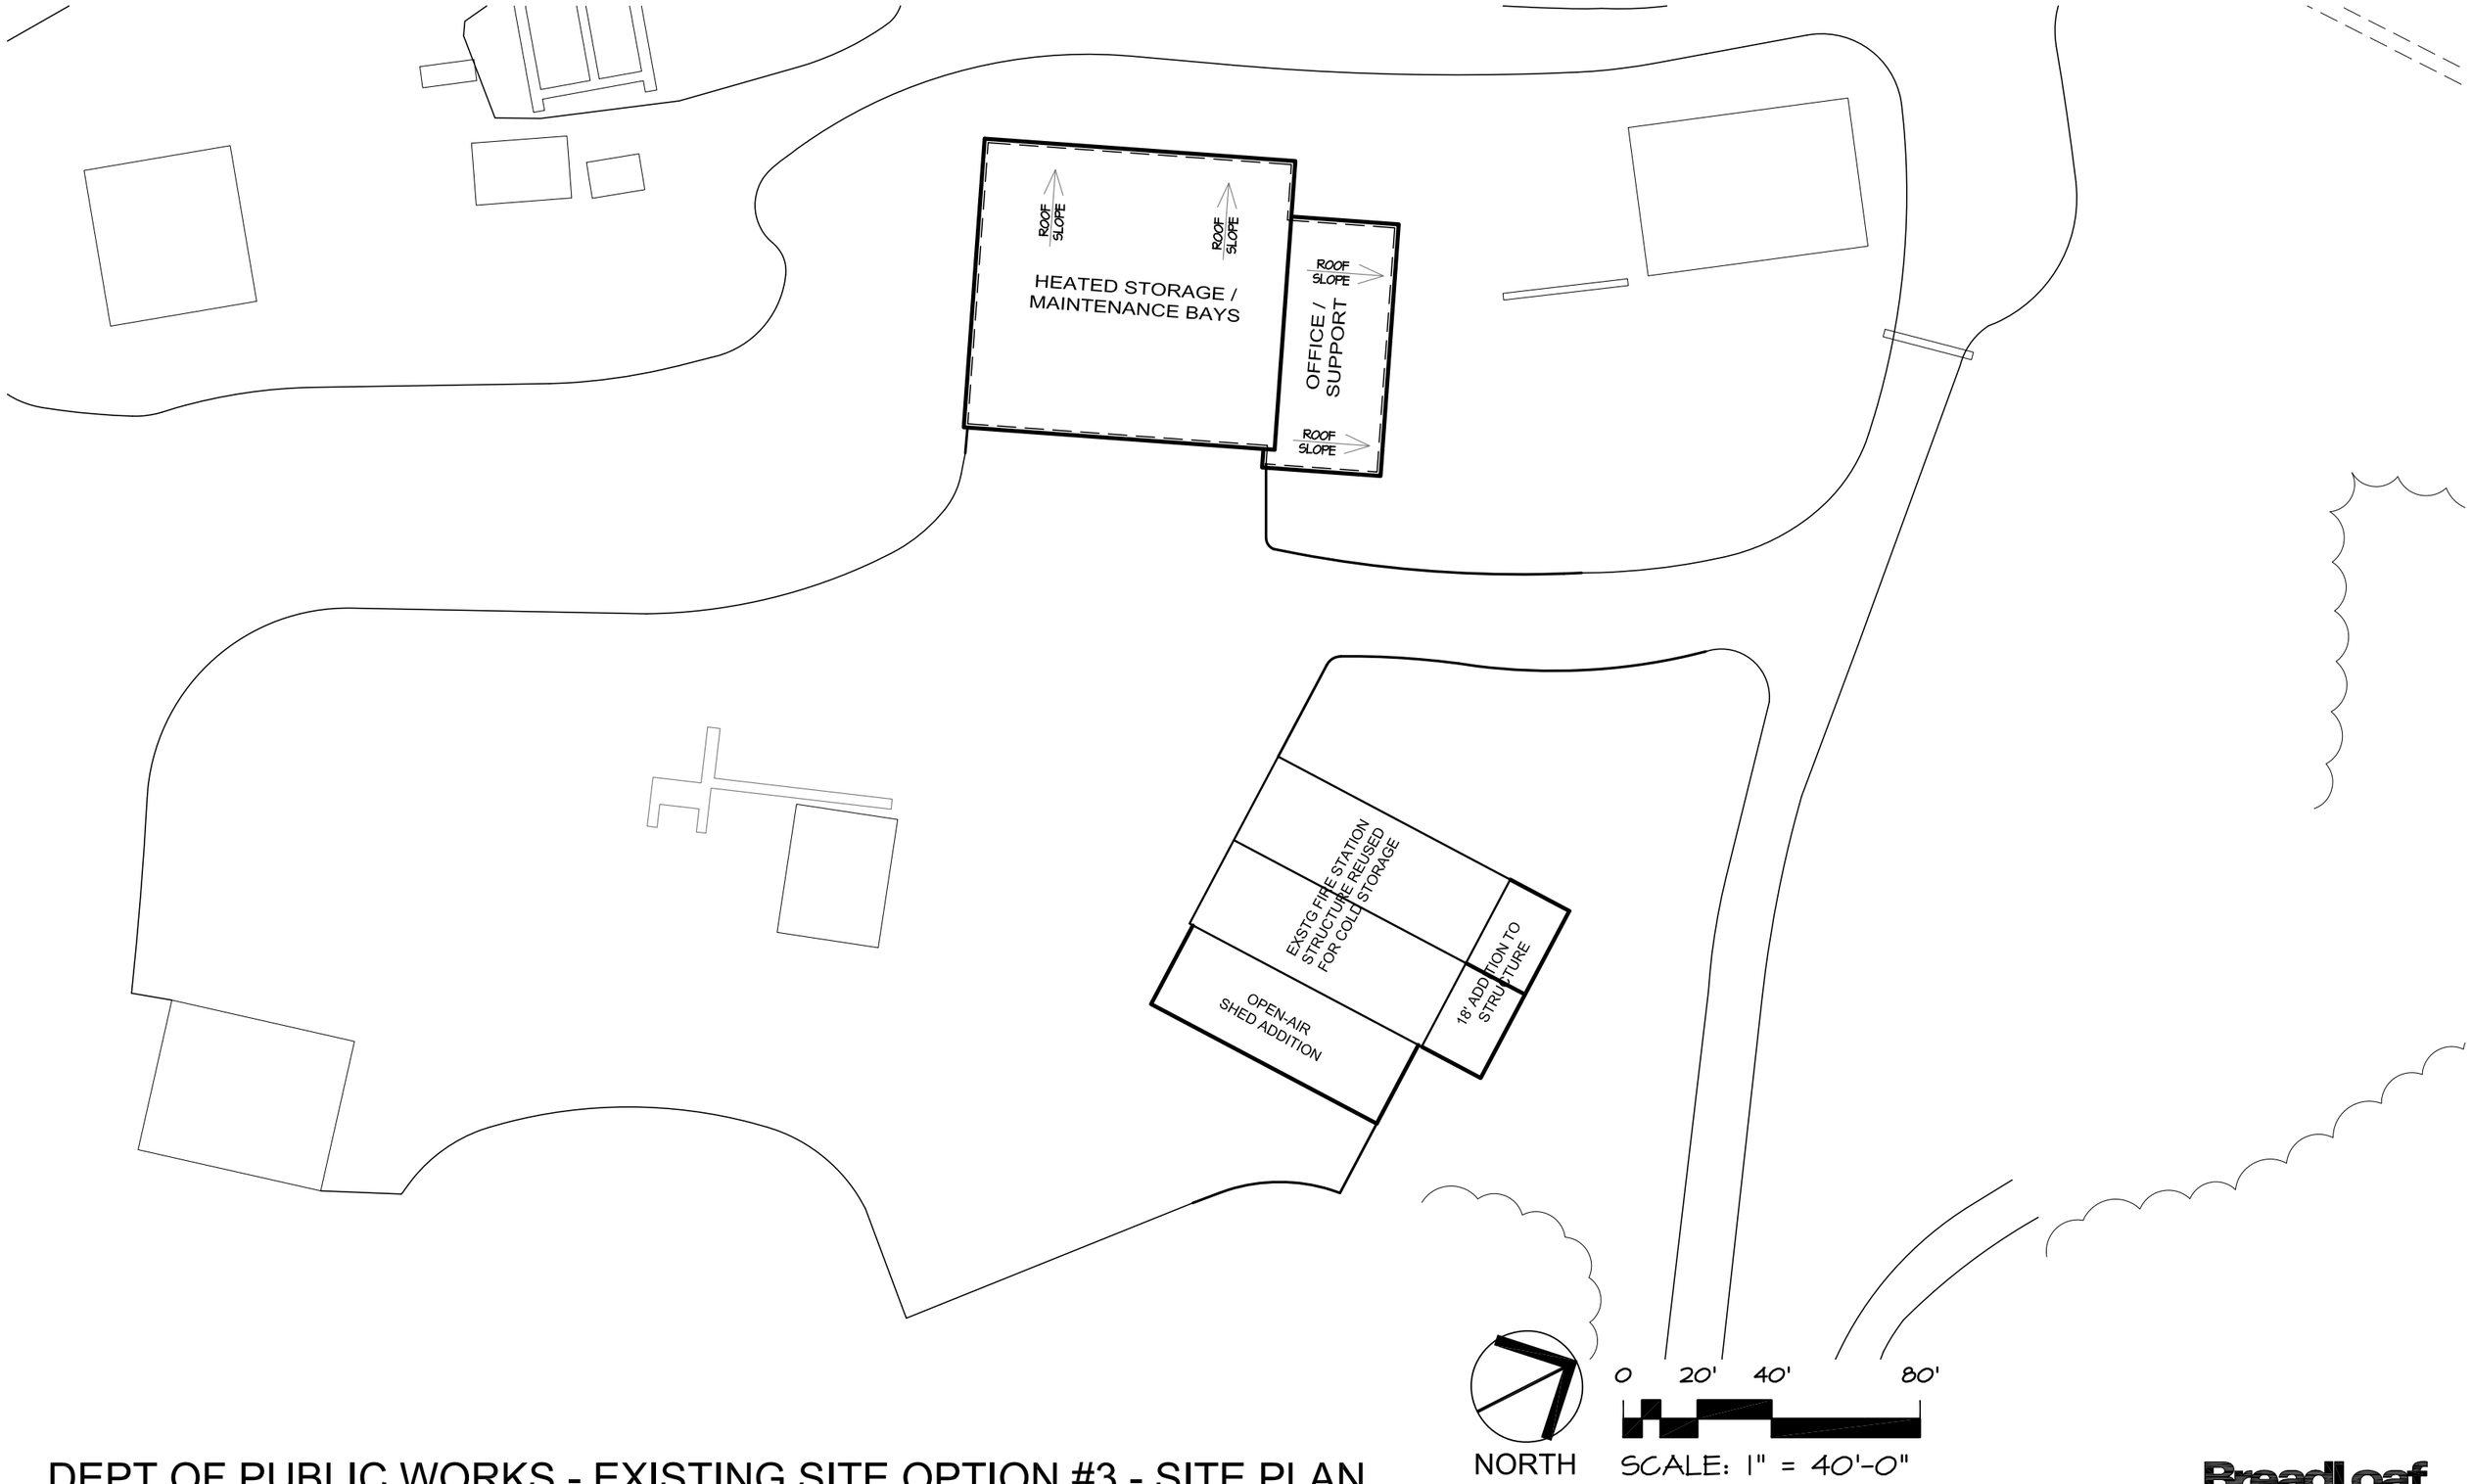

DEPT OF PUBLIC WORKS - EXISTING SITE OPTION #3 - SITE PLAN

TOWN OF NORWICH, VERMONT

03.25.2014

BreadLoaf Architects Planners Builders

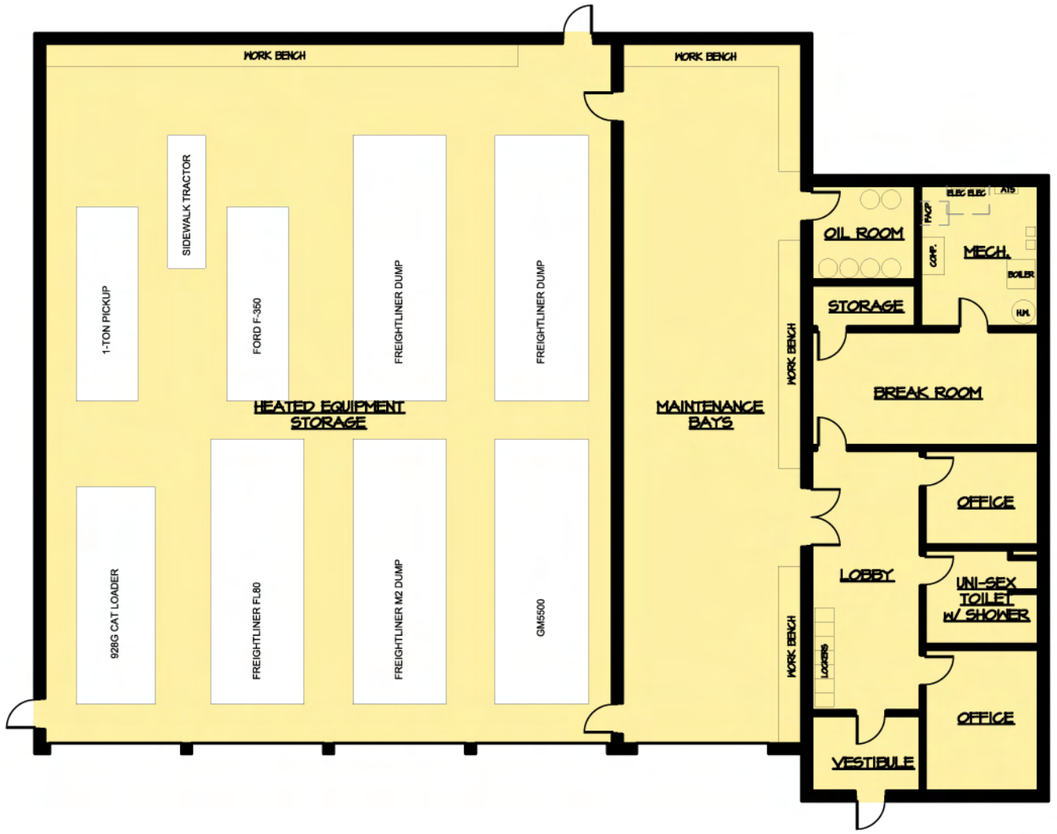

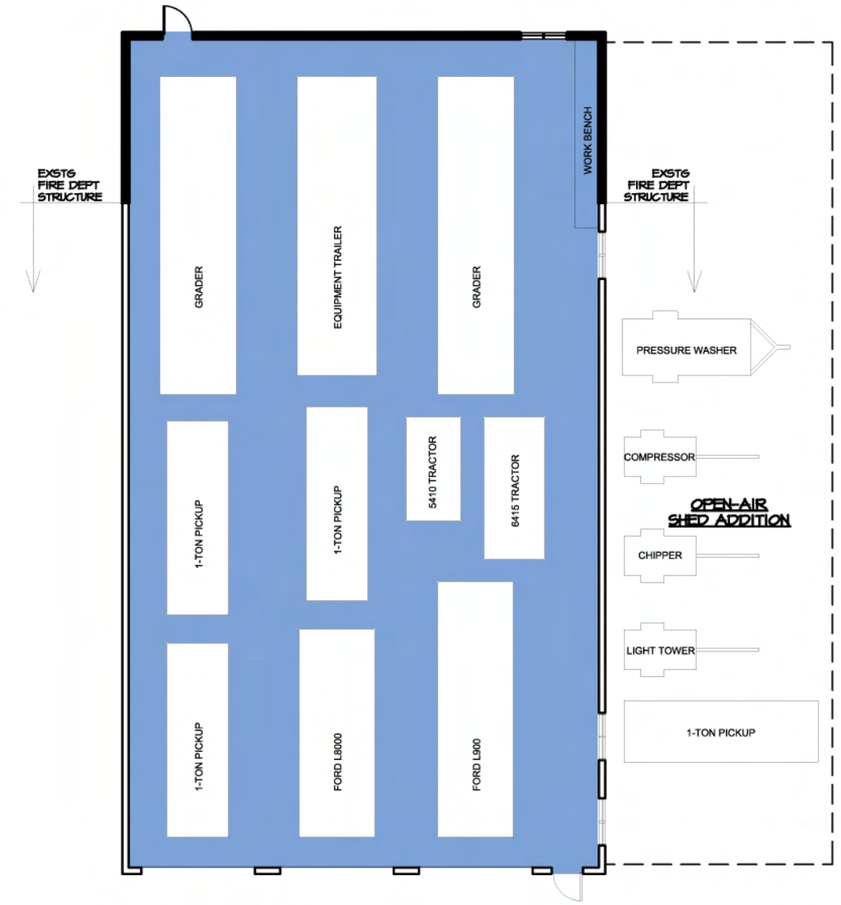

OPTION #3 SUMMARY:

HEATED BUILDING FOOTPRONT: 7,890 SF
COLD BUILDING FOOTPRINT: 4,530 SF

HEATED STORAGE: 4,440 SF
MAINTENANCE: 1,406 SF
OFFICE / SUPPORT: 1,715 SF
COLD STORAGE: 4,530 SF

0 8' 16' 32'

SCALE: 1/16" = 1'-0"

DEPT OF PUBLIC WORKS - EXISTING SITE OPTION #3 - FLOOR PLAN

TOWN OF NORWICH, VERMONT

03.25.2014

BreadLoaf Architects Planners Builders

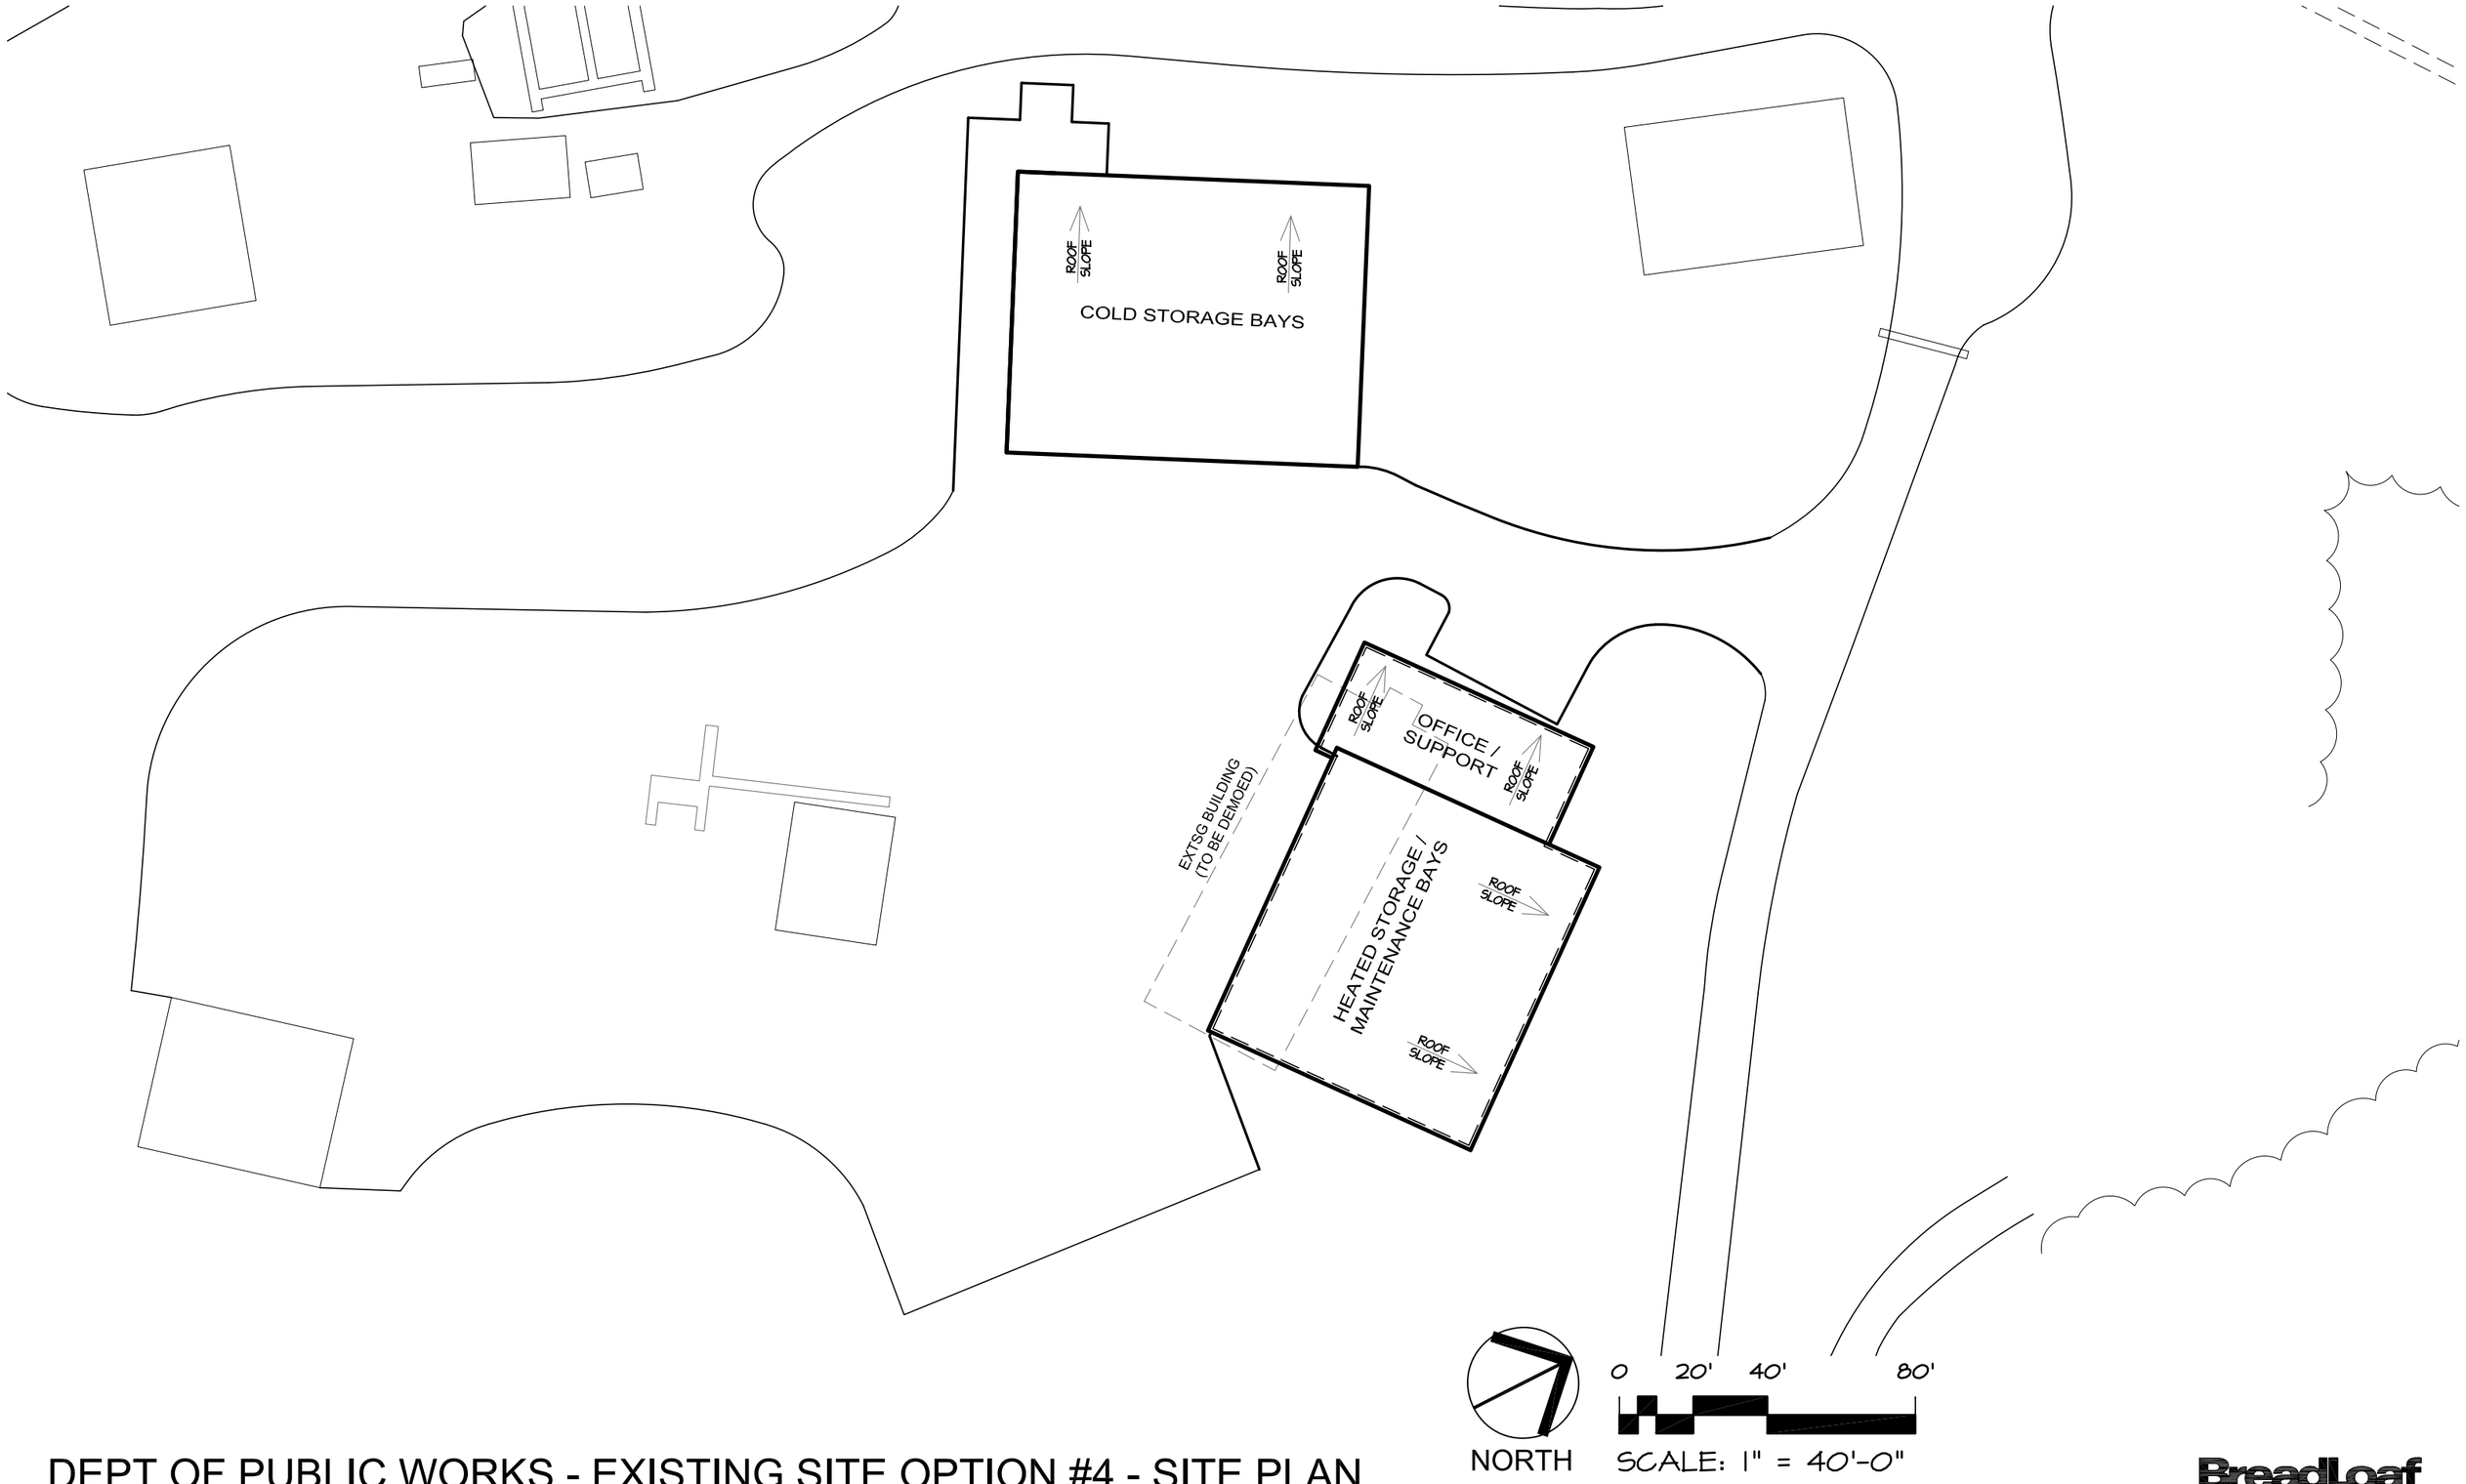

DEPT OF PUBLIC WORKS - EXISTING SITE OPTION #4 - SITE PLAN

TOWN OF NORWICH, VERMONT

03.25.2014

BreadLoaf Architects Planners Builders

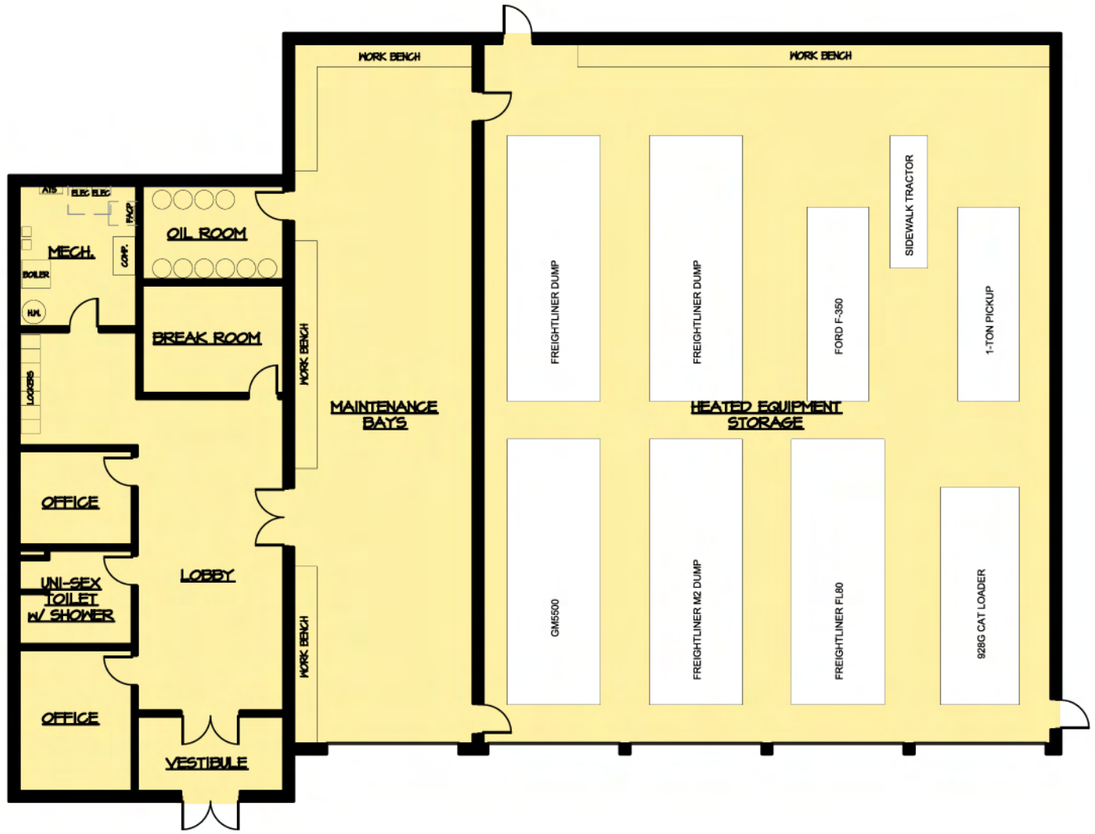

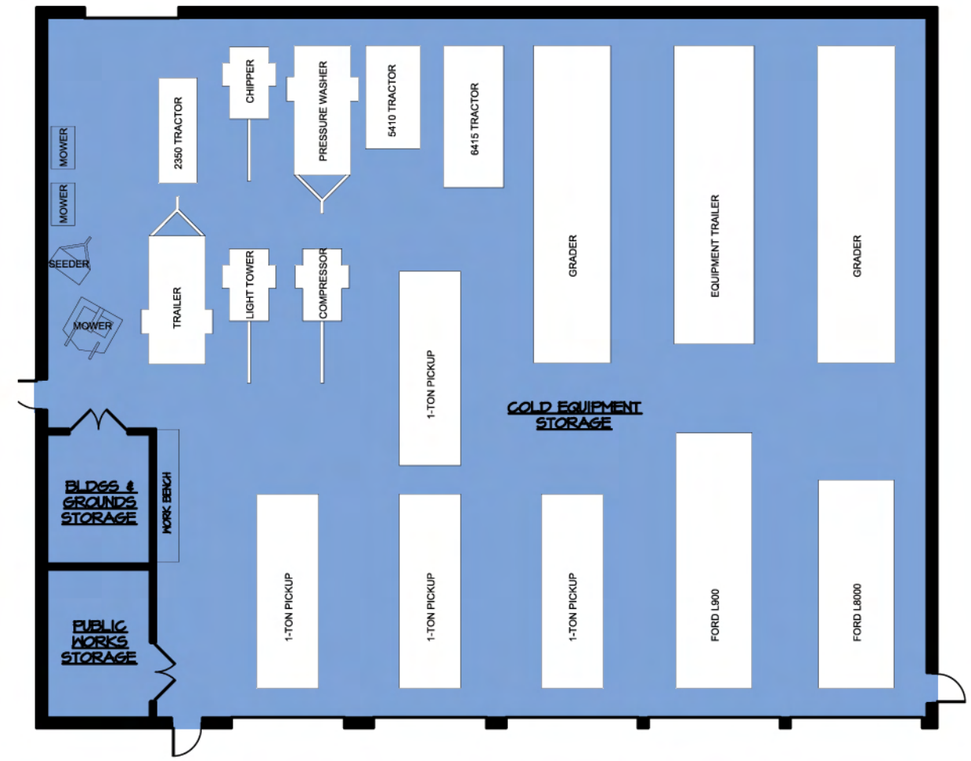

OPTION #4 SUMMARY:

HEATED BUILDING FOOTPRONT: 8,150 SF
COLD BUILDING FOOTPRINT: 7,220 SF

HEATED STORAGE: 4,440 SF
MAINTENANCE: 1,406 SF
OFFICE / SUPPORT: 1,792 SF
COLD STORAGE: 6,530 SF

0 8' 16' 32'

SCALE: 1/16" = 1'-0"

DEPT OF PUBLIC WORKS - EXISTING SITE OPTION #4 - FLOOR PLAN

TOWN OF NORWICH, VERMONT

03.25.2014

BreadLoaf Architects Planners Builders