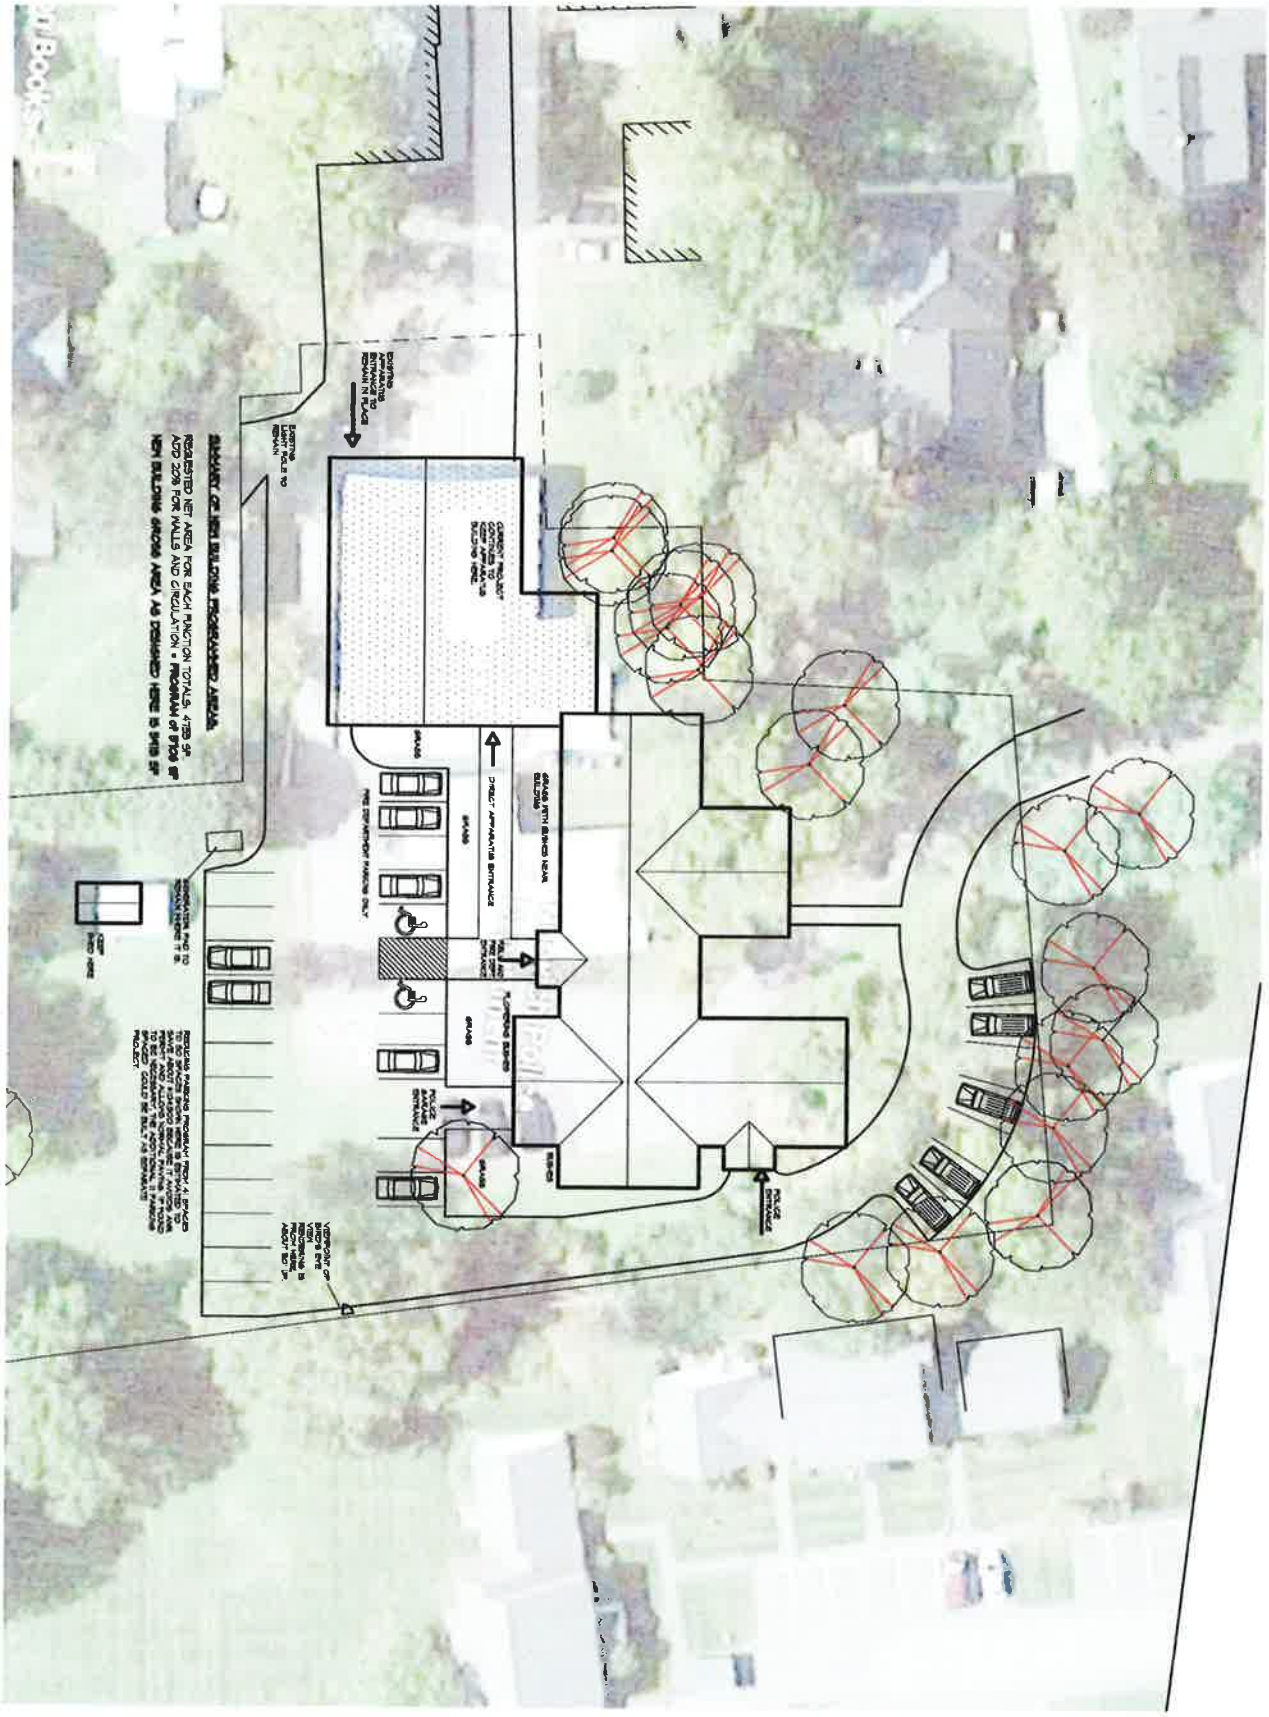

SHEET No.	ISSUE DATE:	TITLE:	PROJECT:	JAY WHITE, ARCHITECT, PLC
C2 ALT	9 19 16 REVISIONS:	RECOMMENDED SITE PLAN SCALE: 1/32" = 1' 0" (IF PRINTED 11X17)	NORWICH FIRE AND POLICE FACILITIES NORWICH, VERMONT JOB No. 16-08	100 State Street, Suite 230, Montpelier, Vermont 05602 Email: jaywhitevt@gmail.com Phone: (802) 793-1850

© ALL RIGHTS RESERVED, Jay White, Architect, PLC